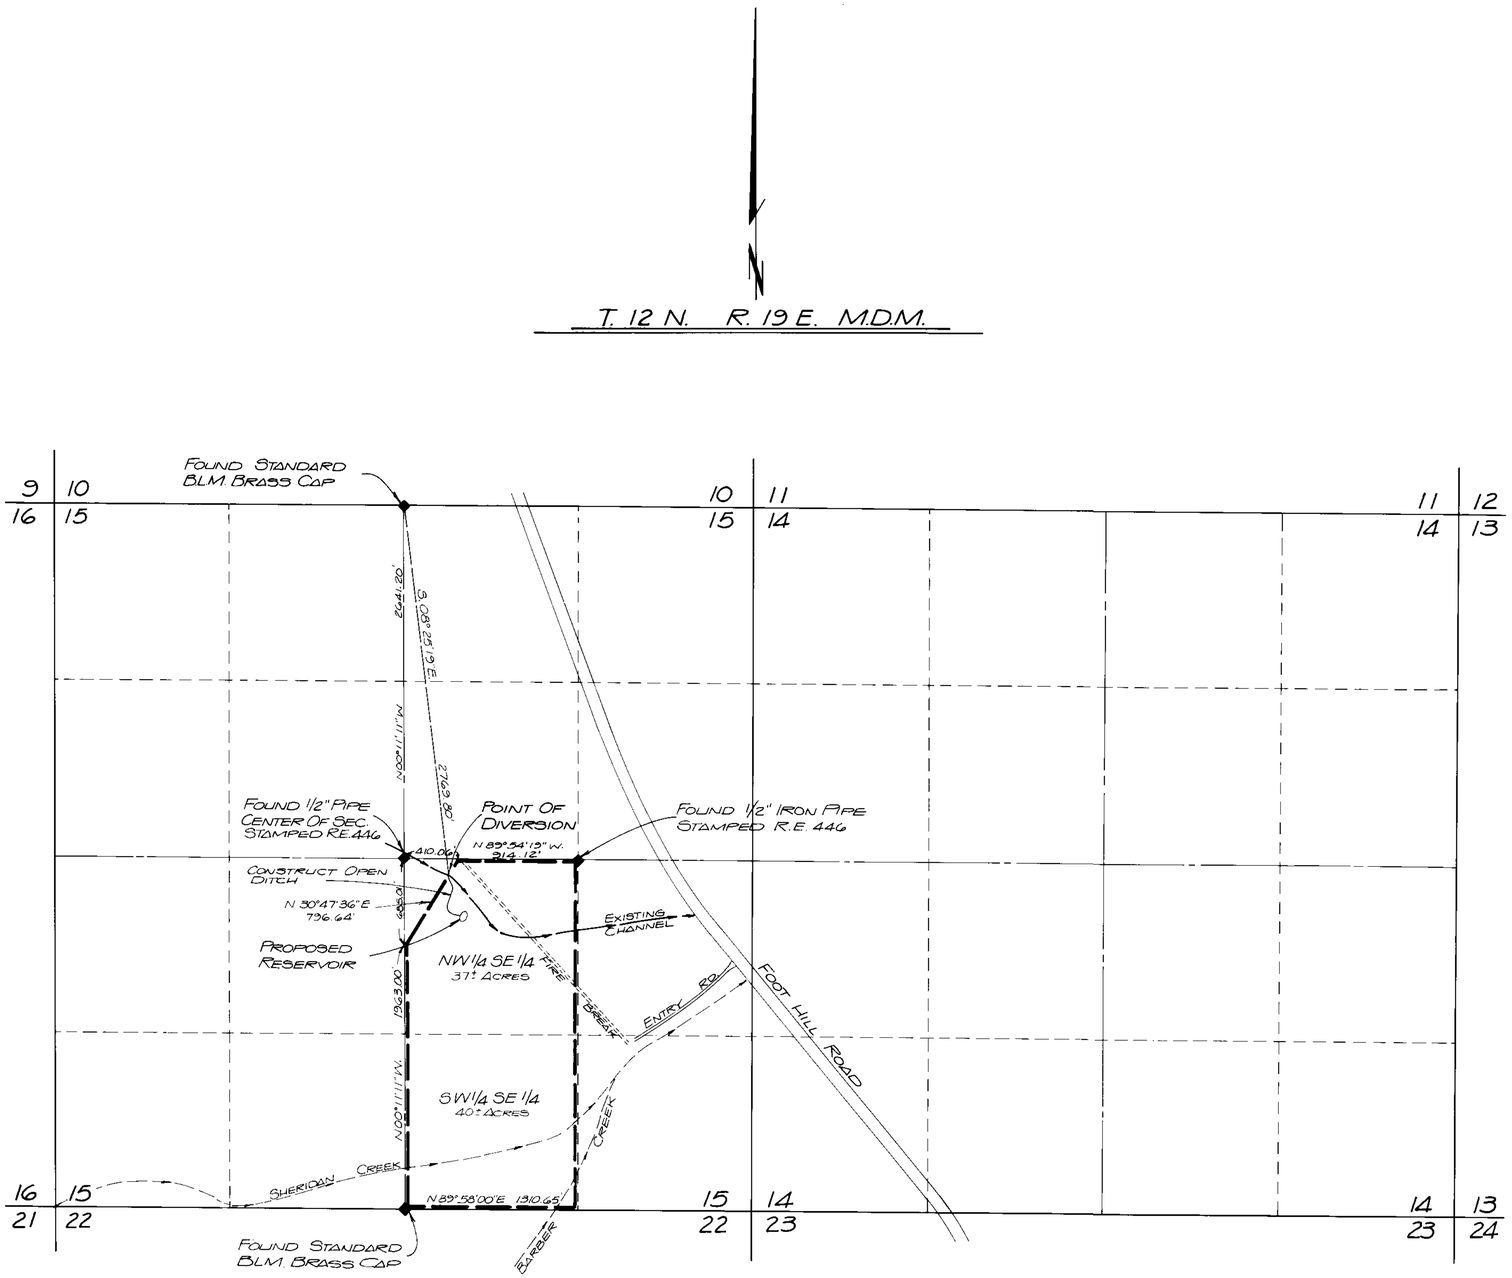

PLACE OF USE, AND POINT OF DIVERSION MAP

STATE OF NEVADA }
COUNTY OF WASHOE } S.S.

I, ROBERT L. FISHER, BEING FIRST DULY SWORN, DEPOSE AND SAY THAT THIS MAP, CONSISTING OF ONE SHEET HAS BEEN CORRECTLY DRAWN TO THE DESIGNATED SCALE FROM FIELD NOTES OF A SURVEY MADE BY ME OR UNDER MY SUPERVISION AND DIRECTION, THE 1ST DAY OF NOV., 1983; THAT IT TRULY AND CORRECTLY REPRESENTS THE PROPOSED LOCATION AND EXTENT OF THE WORKS USED TO DIVERT WATER FROM AN UNNAMED STREAM, IN DOUGLAS COUNTY, BY WILFRED L. & DOREEN F. JONES AND DAVID H. & MARGARET JONES BIGGS FOR IRRIGATION PURPOSES. THAT THE PROPOSED POINT OF DIVERSION, THE APPROXIMATE LOCATION AND SIZE OF THE DIVERTING CHANNEL, ALL RESERVOIRS OR BASINS, THE LOCATION AND NAMES OF ALL OTHER WORKS WHICH WILL CROSS OR CONNECT WITH THE PROPOSED WORKS, AND THE BOUNDARY OF ALL LANDS, SHOWING BY 40-ACRE SUBDIVISIONS THE AREA PROPOSED TO BE IRRIGATED, ARE FULLY AND CORRECTLY DESIGNATED THEREON.

Robert L. Fisher
ROBERT L. FISHER NO. 446

SUBSCRIBED AND SWORN TO BEFORE ME THIS 22ND DAY OF NOVEMBER, 1983.

NOTARY PUBLIC IN AND FOR WASHOE COUNTY, NEVADA.

[signature]
NOTARY PUBLIC

NOTE: BASIS OF BEARING
CENTER OF SECTION 15, I.E. N.00°11'11" W.
AS SHOWN ON THE RECORD OF SURVEY FOR HIND PROPERTY, RECORDED OCTOBER 21, 1970, DOUGLAS COUNTY, NEVADA.
THE CENTER OF SECTION 15 IS A 1/2" IRON PIPE STAMPED R.E. 446.

0 600 1200
SCALE: 1"=600'

FILED

MAP
TO ACCOMPANY APPLICATION TO APPROPRIATE WATER FOR IRRIGATION
BY WILFRED L. & DOREEN F. JONES AND DAVID H. & MARGARET JONES BIGGS FROM AN UNNAMED STREAM

ROBERT L. FISHER & ASSOCIATES
515 LENWOOD DRIVE
SPARKS, NEVADA 89431
(702) 358-9049

SHEET 1 OF 1 SHEET
NOVEMBER 1983

47446