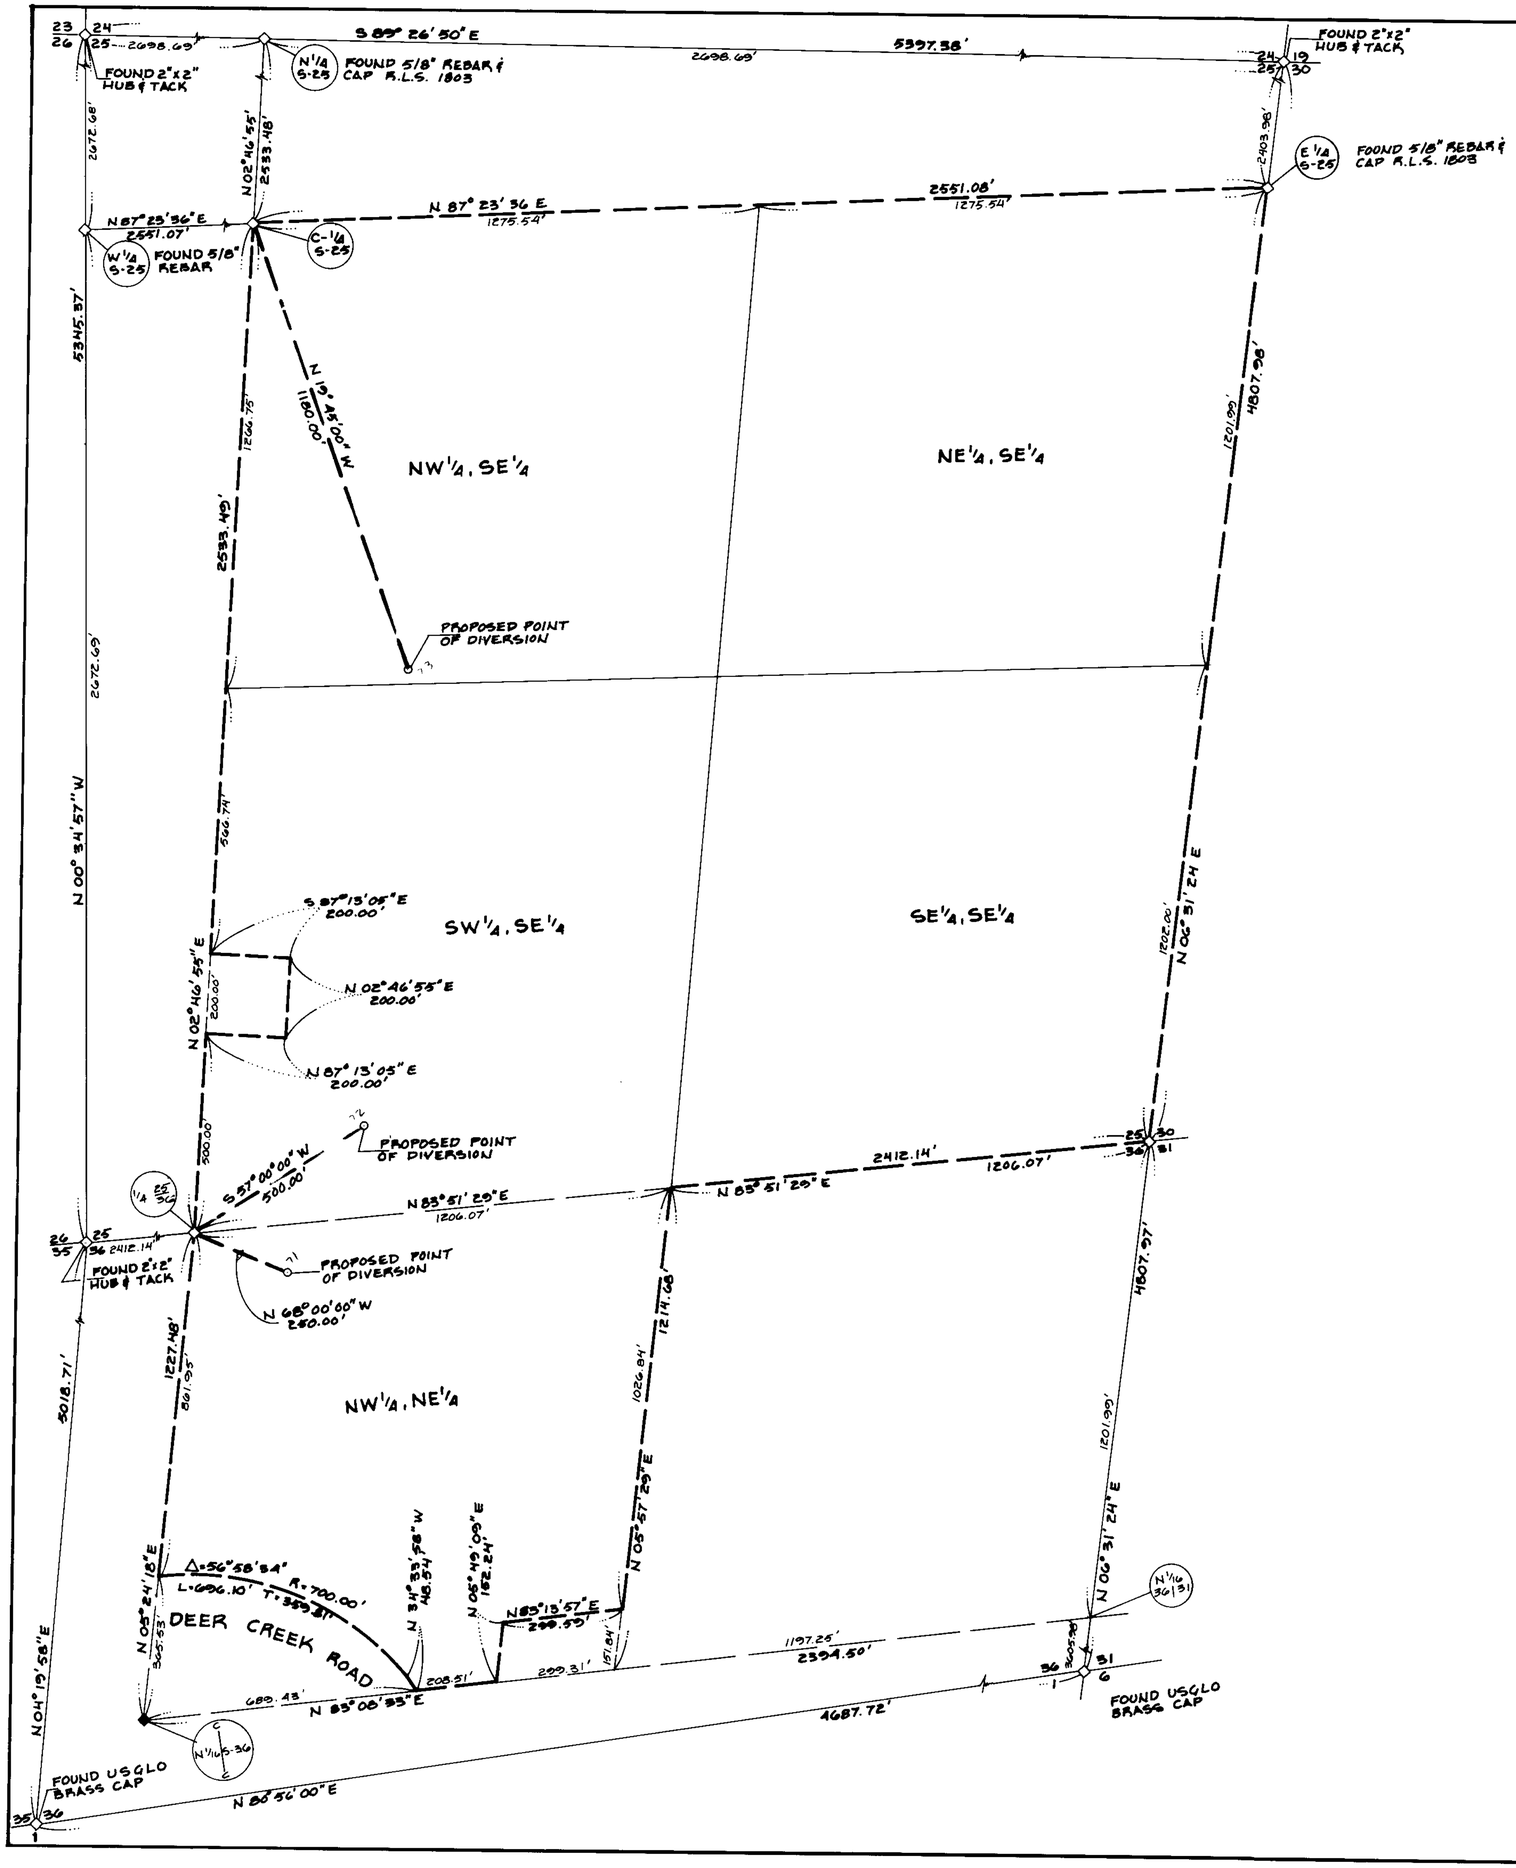

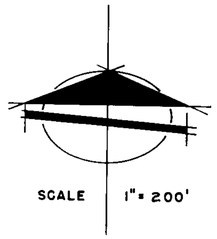

STATE OF NEVADA }
COUNTY OF CLARK } S S

I, RICHARD J. BAUGHMAN BEING FIRST DULY SWORN, DEPOSE AND SAY THAT THIS MAP CONSISTING OF 1 SHEET, HAS BEEN CORRECTLY DRAWN TO THE DESIGNATED SCALE FROM FIELD NOTES OF A SURVEY MADE UNDER MY SUPERVISION AND DIRECTION ON THE 21st DAY OF NOVEMBER, 1983. THAT IT TRULY AND CORRECTLY REPRESENTS THE PROPOSED LOCATION AND EXTENT OF WORKS USED TO DIVERT WATER FROM AN UNDERGROUND SOURCE IN LEE CANYON, CLARK COUNTY NEVADA BY RON RUDIN FOR QUASI-MUNICIPAL PURPOSES AND

THAT THE PROPOSED POINT OF DIVERSION, THE APPROXIMATE LOCATION AND SIZE OF THE DIVERTING CHANNEL OR OTHER CONDUIT, THE PLACE AND MANNER OF USE AND THE LOCATION AND USE OF ALL OTHER STREAMS, WHICH ARE CROSSED BY OR CONNECTED WITH THE SAID WORKS, ARE FULLY AND CORRECTLY DESIGNATED THEREON.

Richard J. Baughman
RICHARD J. BAUGHMAN
STATE WATER RIGHT SURVEYOR

SUBSCRIBED AND SWORN TO BEFORE ME THIS 28th DAY OF NOVEMBER, 1983.

Barbara L. Madama
BARBARA L. MADAMA- NOTARY PUBLIC IN AND FOR SAID COUNTY AND STATE

MY APPOINTMENT EXPIRES ON MAY 12, 1986.

BARBARA L. MADAMA
Notary Public - State of Nevada
COUNTY OF CLARK
My Appointment Expires May 12, 1986

BASIS OF BEARINGS

S 80° 56' 00" W - THE SOUTH LINE OF SECTION 36, TOWNSHIP 18 SOUTH, RANGE 56 EAST, M.D.B.&M. AS PER B.L.M. DEPENDENT RE-SURVEY DATED 1939.

FILED
NOV 2 1983
STATE ENGINEER'S OFFICE

47471-72 73

MAP
TO ACCOMPANY AN APPLICATION TO APPROPRIATE WATER

BY: RON RUDIN
FOR: QUASI-MUNICIPAL PURPOSES
FROM: AN UNDERGROUND SOURCE

BAUGHMAN & TURNER, INC.
CIVIL ENGINEERING, MINING ENGINEERING, LAND SURVEYING
2325 WEST CHARLESTON BLVD. LAS VEGAS, NEVADA

47473 47472 47471