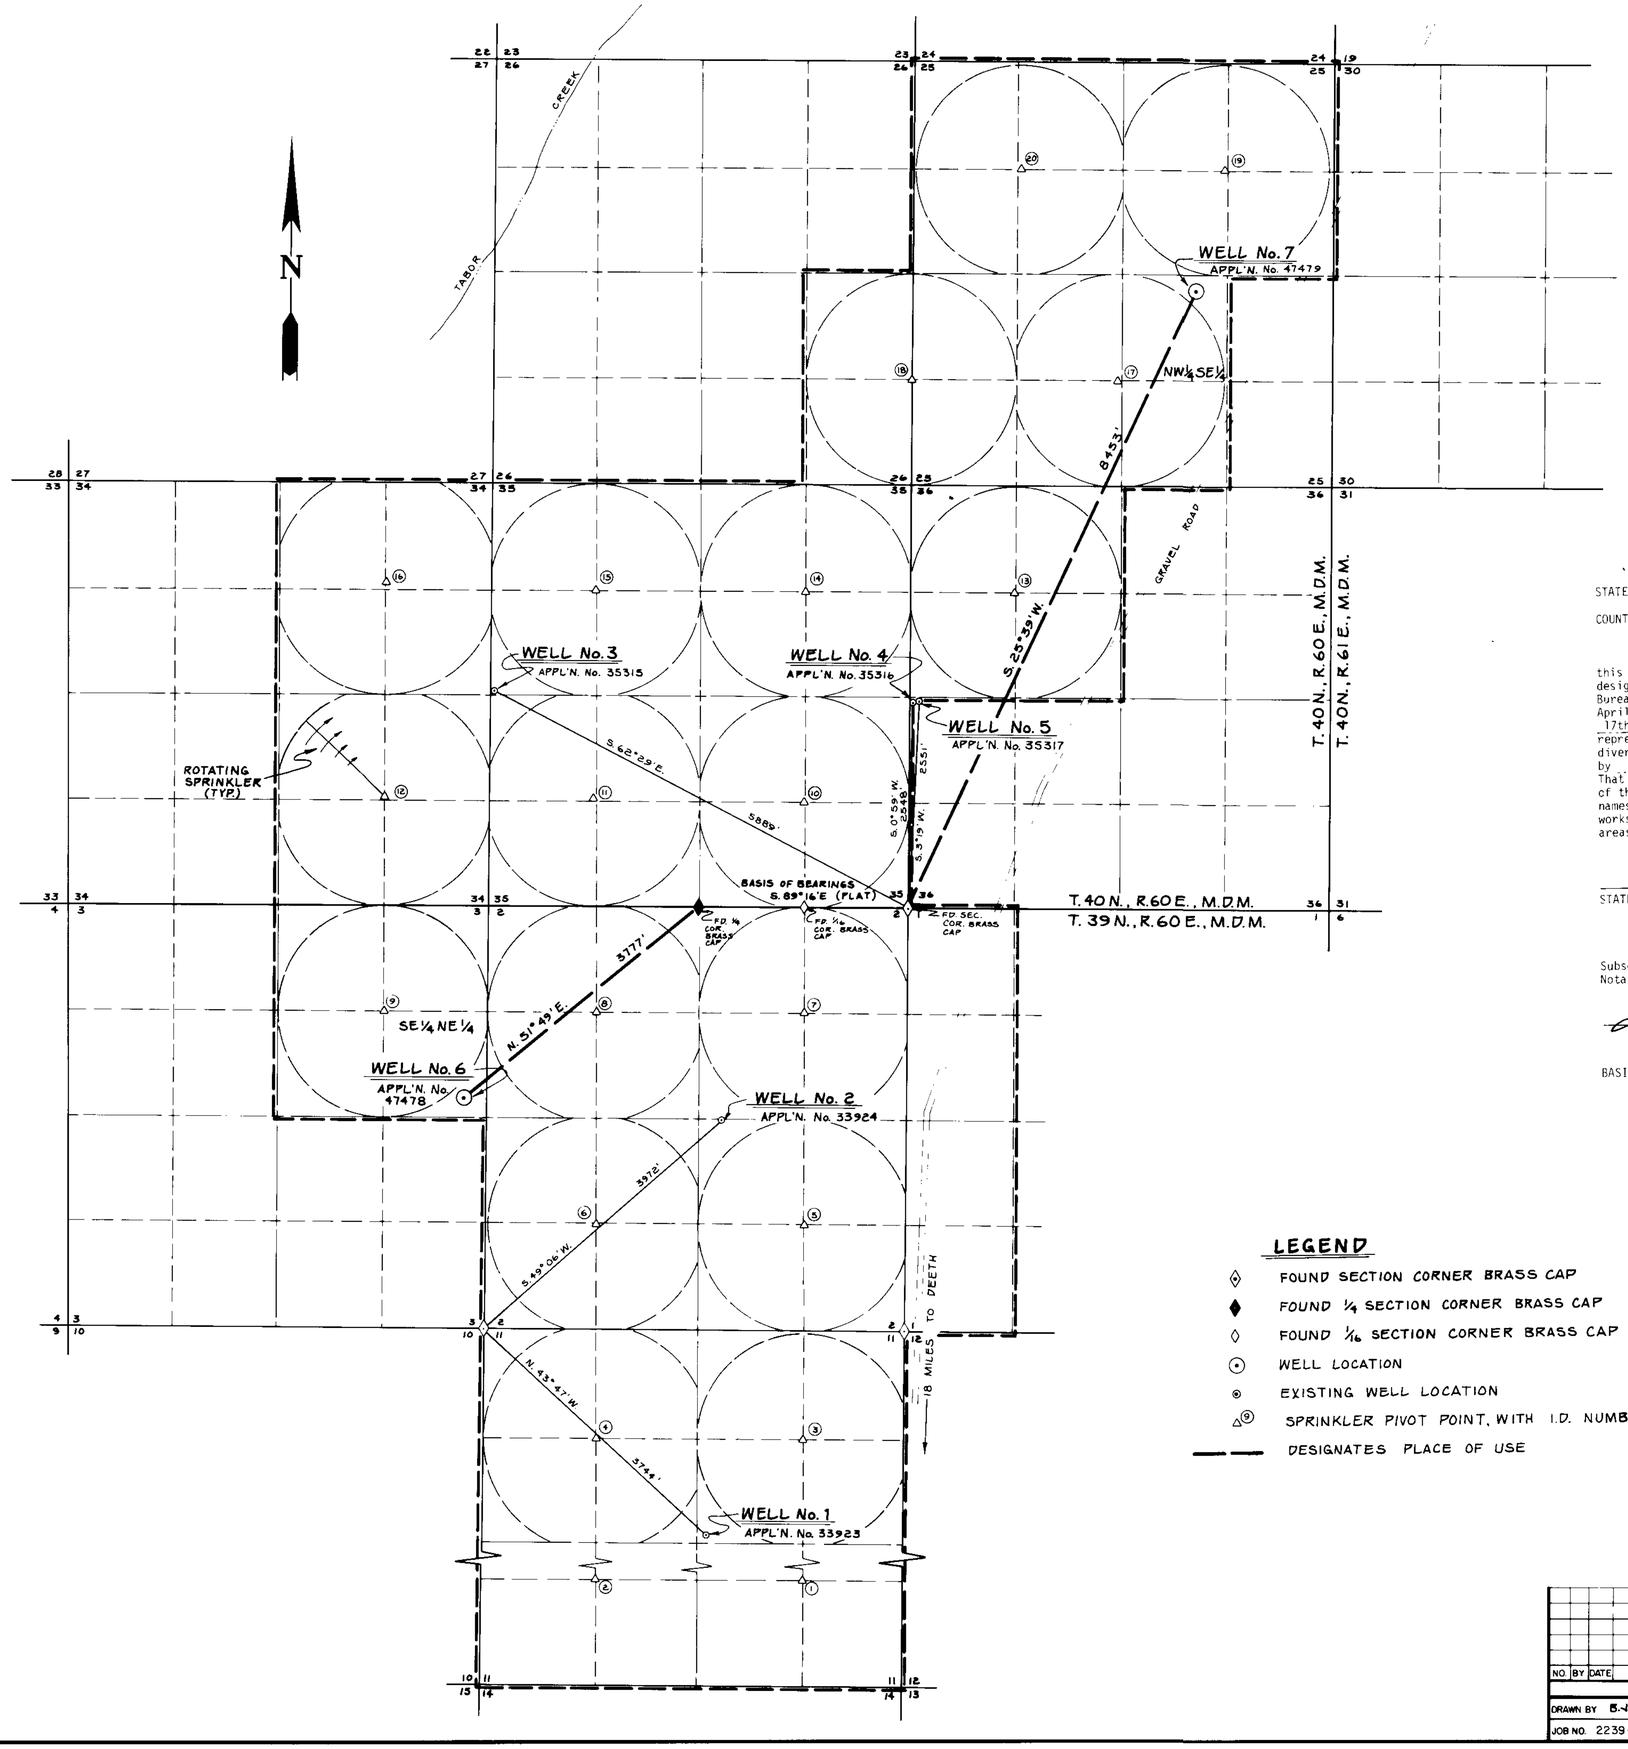

STATE OF NEVADA }
COUNTY OF ELKO } ss.

I, William A. Nisbet, being first duly sworn, depose and say that this map, consisting of one sheet, has been correctly drawn to the designated scale from a survey utilizing Dependent Resurvey Plat by Bureau of Land Management and notes from a survey conducted on April 3, 1978, made under my supervision and direction, on the 17th day of February, 19 84 ; that it truly and correctly represents the proposed location and extent of the works used to divert water from Underground Sources in Elko COUNTY by Fay C. & Anne E. Barger for irrigation PURPOSES. That the proposed points of diversion, the approximate location and size of the diverting channel, all reservoirs or basins, the location and names of all other works which will cross or connect with the proposed works, and the boundary of all lands, showing by 40-acre subdivisions the areas proposed to be irrigated, are fully and correctly designated thereon.

William A. Nisbet
STATE WATER RIGHT SURVEYOR NO. 448

REGISTERED LAND SURVEYOR WILLIAM A. NISBET STATE OF NEVADA 3679

Subscribed and sworn to before me this 7th day of March, 1984
Notary Public in and for Elko County, Nevada

Leora Bernadot

LEORA BERNADOT
Notary Public State of Nevada
Elko County Nevada
My appointment expires May 2, 1986

BASIS OF BEARINGS: North line of Section 2, T. 39 N., R. 60 E., M.D.M. bearing S.89°16'E. as per Dependent Resurvey of T. 39 N., R. 60 E., M.D.M. shown on plat approved by the Bureau of Land Management on April 17, 1964.

LEGEND

- FOUND SECTION CORNER BRASS CAP
- FOUND ¼ SECTION CORNER BRASS CAP
- FOUND 1/16 SECTION CORNER BRASS CAP
- WELL LOCATION
- EXISTING WELL LOCATION
- SPRINKLER PIVOT POINT, WITH I.D. NUMBER
- DESIGNATES PLACE OF USE

0 500 1000 2000 3000 4000 5000
SCALE : 1" = 1000'

FILED
MAR 12 1984
STATE ENGINEER'S OFFICE

47478-9

MAP
TO ACCOMPANY APPLICATION TO APPROPRIATE WATER FOR
IRRIGATION
BY
FAY C. & ANNE E. BARGER
FROM UNDERGROUND SOURCES

NO.	BY	DATE	DESCRIPTION	CHK'D	APP'D
			REVISIONS		

DRAWN BY B.N. | APPROVED BY WAN
JOB NO. 2239-001 | DATE FEBRUARY, 1984

CHILTON ENGINEERING CHARTERED
ELKO, NEVADA RENO, NEVADA

W84002 1/1

47479 47478