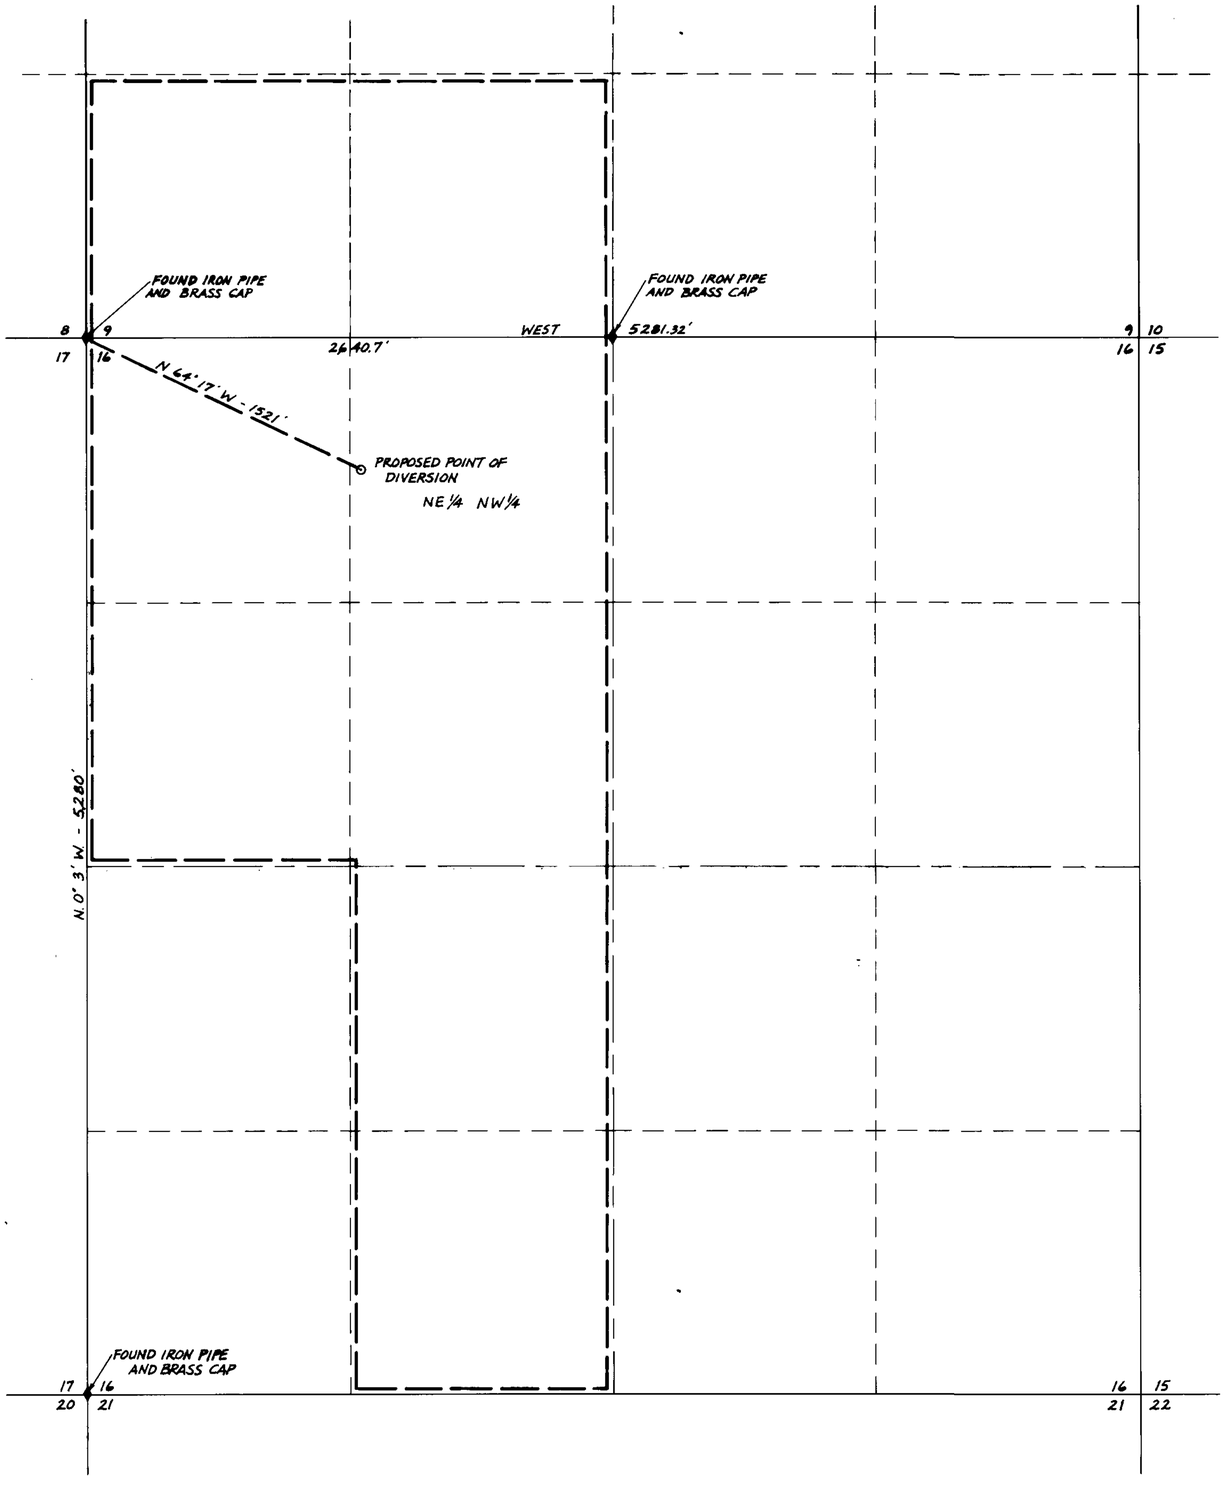

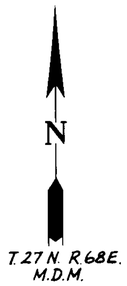

STATE OF NEVADA }
COUNTY OF ELKO } ss.

I, William A. Nisbet, being first duly sworn, depose and say that this map, consisting of one sheet, has been correctly drawn to the designated scale from field notes of a survey, made under my supervision and direction, on the 28th day of November, 1983; that it truly and correctly represents the proposed location and extent of the works used to divert water from an UNDERGROUND SOURCE in ELKO COUNTY by MARK D. YULE for IRRIGATION PURPOSES. That the proposed points of diversion, the approximate location and size of the diverting channel, all reservoirs or basins, the location and names of all other works which will cross or connect with the proposed works, and the boundary of all lands, showing by 40-acre subdivisions the areas proposed to be irrigated, are fully and correctly designated thereon.

William A. Nisbet
STATE WATER RIGHT SURVEYOR NO. 448

REGISTERED LAND SURVEYOR - STATE OF NEVADA
WILLIAM A. NISBET
12/4/83
3805

Subscribed and sworn to before me this 2nd day of Dec, 1983.
Notary Public in and for Elko County, Nevada.

Leora Bernadot

LEORA BERNADOT
Notary Public State of Nevada
Elko County Nevada
My appointment expires May 2, 1986

BASIS OF BEARINGS: U.S. B.L.M. Independent Resurvey Plat, Approved November 7, 1977.

0 400' 800' 1200' 1600' 2000'
SCALE: 1" = 400'

FILED
DEC 06 1983
STATE ENGINEER'S OFFICE
47483

NO	BY	DATE	DESCRIPTION	CHK'D	APP'D
			REVISIONS		

DRAWN BY K.K. | APPROVED BY WAN
JOB NO. 2460-001 | DATE DECEMBER 1983

FOR
BY
FROM

MAP
TO ACCOMPANY APPLICATION TO APPROPRIATE WATER IRRIGATION & DOMESTIC PURPOSES
MARK D. YULE
AN UNDERGROUND SOURCE

E C CHILTON ENGINEERING
421 COURT STREET ELKO, NEVADA

W83032 1/1

47483