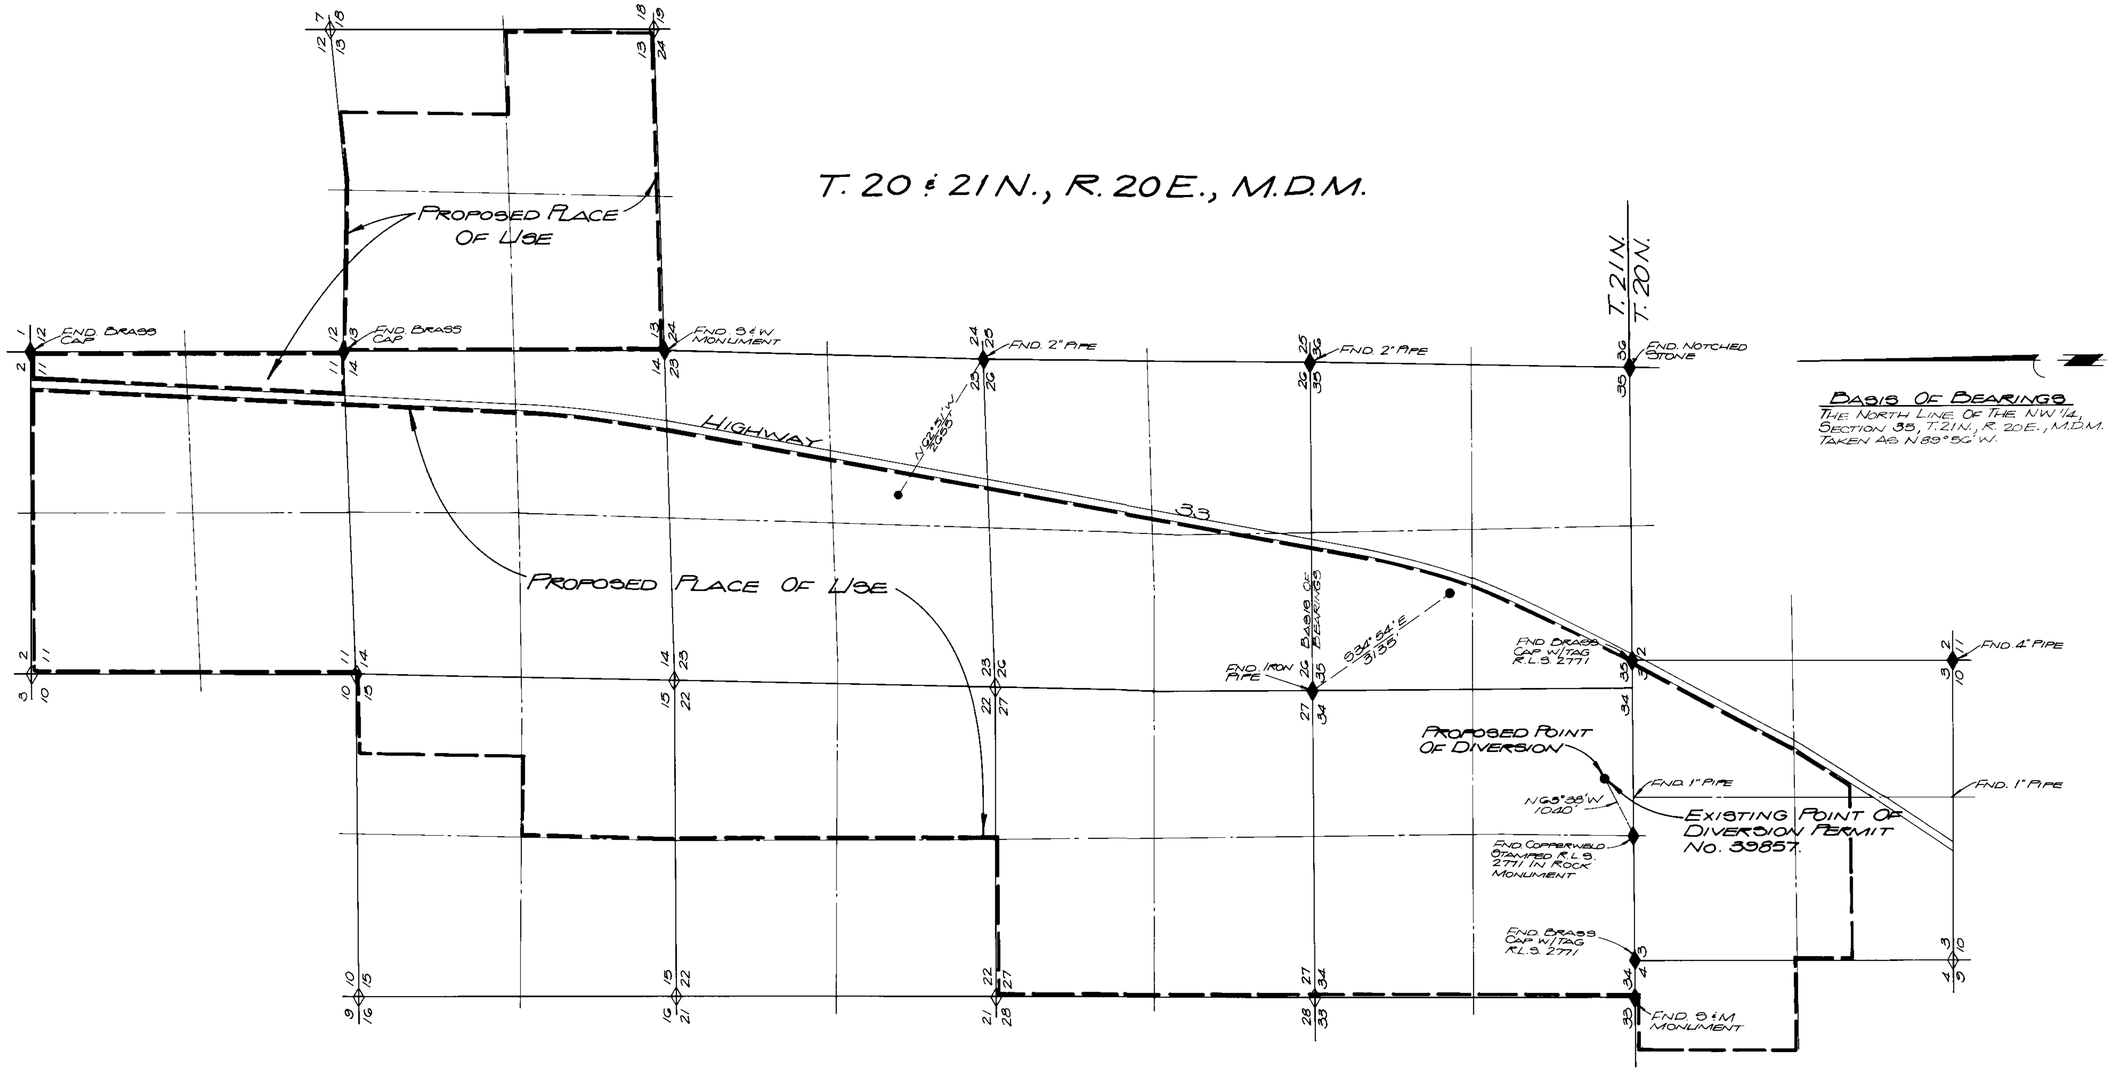

1320 0 1320 2640 5280

SCALE : 1" = 1320'

FILED
MAR 6 1984
ENGINEER'S OFFICE

MAP TO ACCOMPANY APPLICATION TO CHANGE THE POINT OF DIVERSION, PLACE AND "MANNER OF USE" OF A PORTION OF WATER HERETOFORE APPROPRIATED UNDER PERMIT 26776 AND CERTIFICATE 9540, AND PERMIT 42916 AND CERTIFICATE 10365 FROM AN UNDERGROUND SOURCE IN WASHOE COUNTY, NEVADA. BY: HAWCO, INC.

Gomez & Associates
CIVIL ENGINEERS
7510 Belmont, Reno, Nevada 89506

SHEET 2 OF 2

50987 50986 47497 47496

NOTE:
1. WATER IS TO BE TRANSFERED AS FOLLOWS:
   9.0 ACRE FEET FROM PARCEL "A" APN 84-270-10
   20.92 ACRE FEET FROM PARCEL "D" APN 84-270-13
   3.44 ACRE FEET FROM PARCEL "E" APN 84-270-13
   0.44 ACRE FEET FROM PARCEL "F" APN 84-270-13
   11.2 ACRE FEET FROM PARCEL "A" APN 84-270-07
   TOTAL TRANSFER TO EQUAL 45.0 ACRE FEET
2. PARCELS ARE DELINEATED FOR THE PURPOSES OF WATER RIGHTS TRANSFER ONLY AND ARE NOT LEGAL PARCELS ELIGIBLE FOR CONVEYANCE.
3. TRANSFER IS BASED ON ALLOCATION OF 4.0 ACRE FEET PER ACRE IN ACCORDANCE WITH CERTIFICATES 9540 AND 10365.

LEGEND

4 - GOVERNMENT LOTS

BASIS OF BEARINGS

EAST LINE OF THE N.E. 1/4, SECTION 1 T.20 N., R.20 E. M.D.M. (I.E. N00°10'30"W) AND AS PER RECORD OF SURVEY MAP NO. 910, FILE NO. 381619, FILED OCT. 14, 1975.

STATE OF NEVADA }
COUNTY OF WASHOE } SS.

I, MANUEL G. GOMEZ BEING FIRST DULY SWORN, DEPOSE AND SAY THAT THIS MAP CONSISTING OF TWO SHEETS HAS BEEN CORRECTLY DRAWN TO THE DESIGNATED SCALE FROM VARIOUS OFFICIAL FILED MAPS AND RECORDS; THAT IT TRULY AND CORRECTLY REPRESENTS THE PROPOSED LOCATION AND EXTENT OF THE WORKS USED TO DIVERT WATER FROM AN UNDERGROUND SOURCE IN THE SPANISH SPRINGS VALLEY, WASHOE COUNTY, NEVADA; THAT THE PROPOSED POINT OF DIVERSION AND THE BOUNDARY OF ALL LANDS WEREIN THE WATERS ARE TO BE USED, ARE FULLY AND CORRECTLY DESIGNATED HERIN.

MANUEL G. GOMEZ
STATE WATER RIGHT SURVEYOR NO. 604

SUBSCRIBED AND SWORN TO ME THIS 1st DAY OF December 1983, Ellen M. Naumann, NOTARY PUBLIC IN AND FOR THE COUNTY OF WASHOE, STATE OF NEVADA.

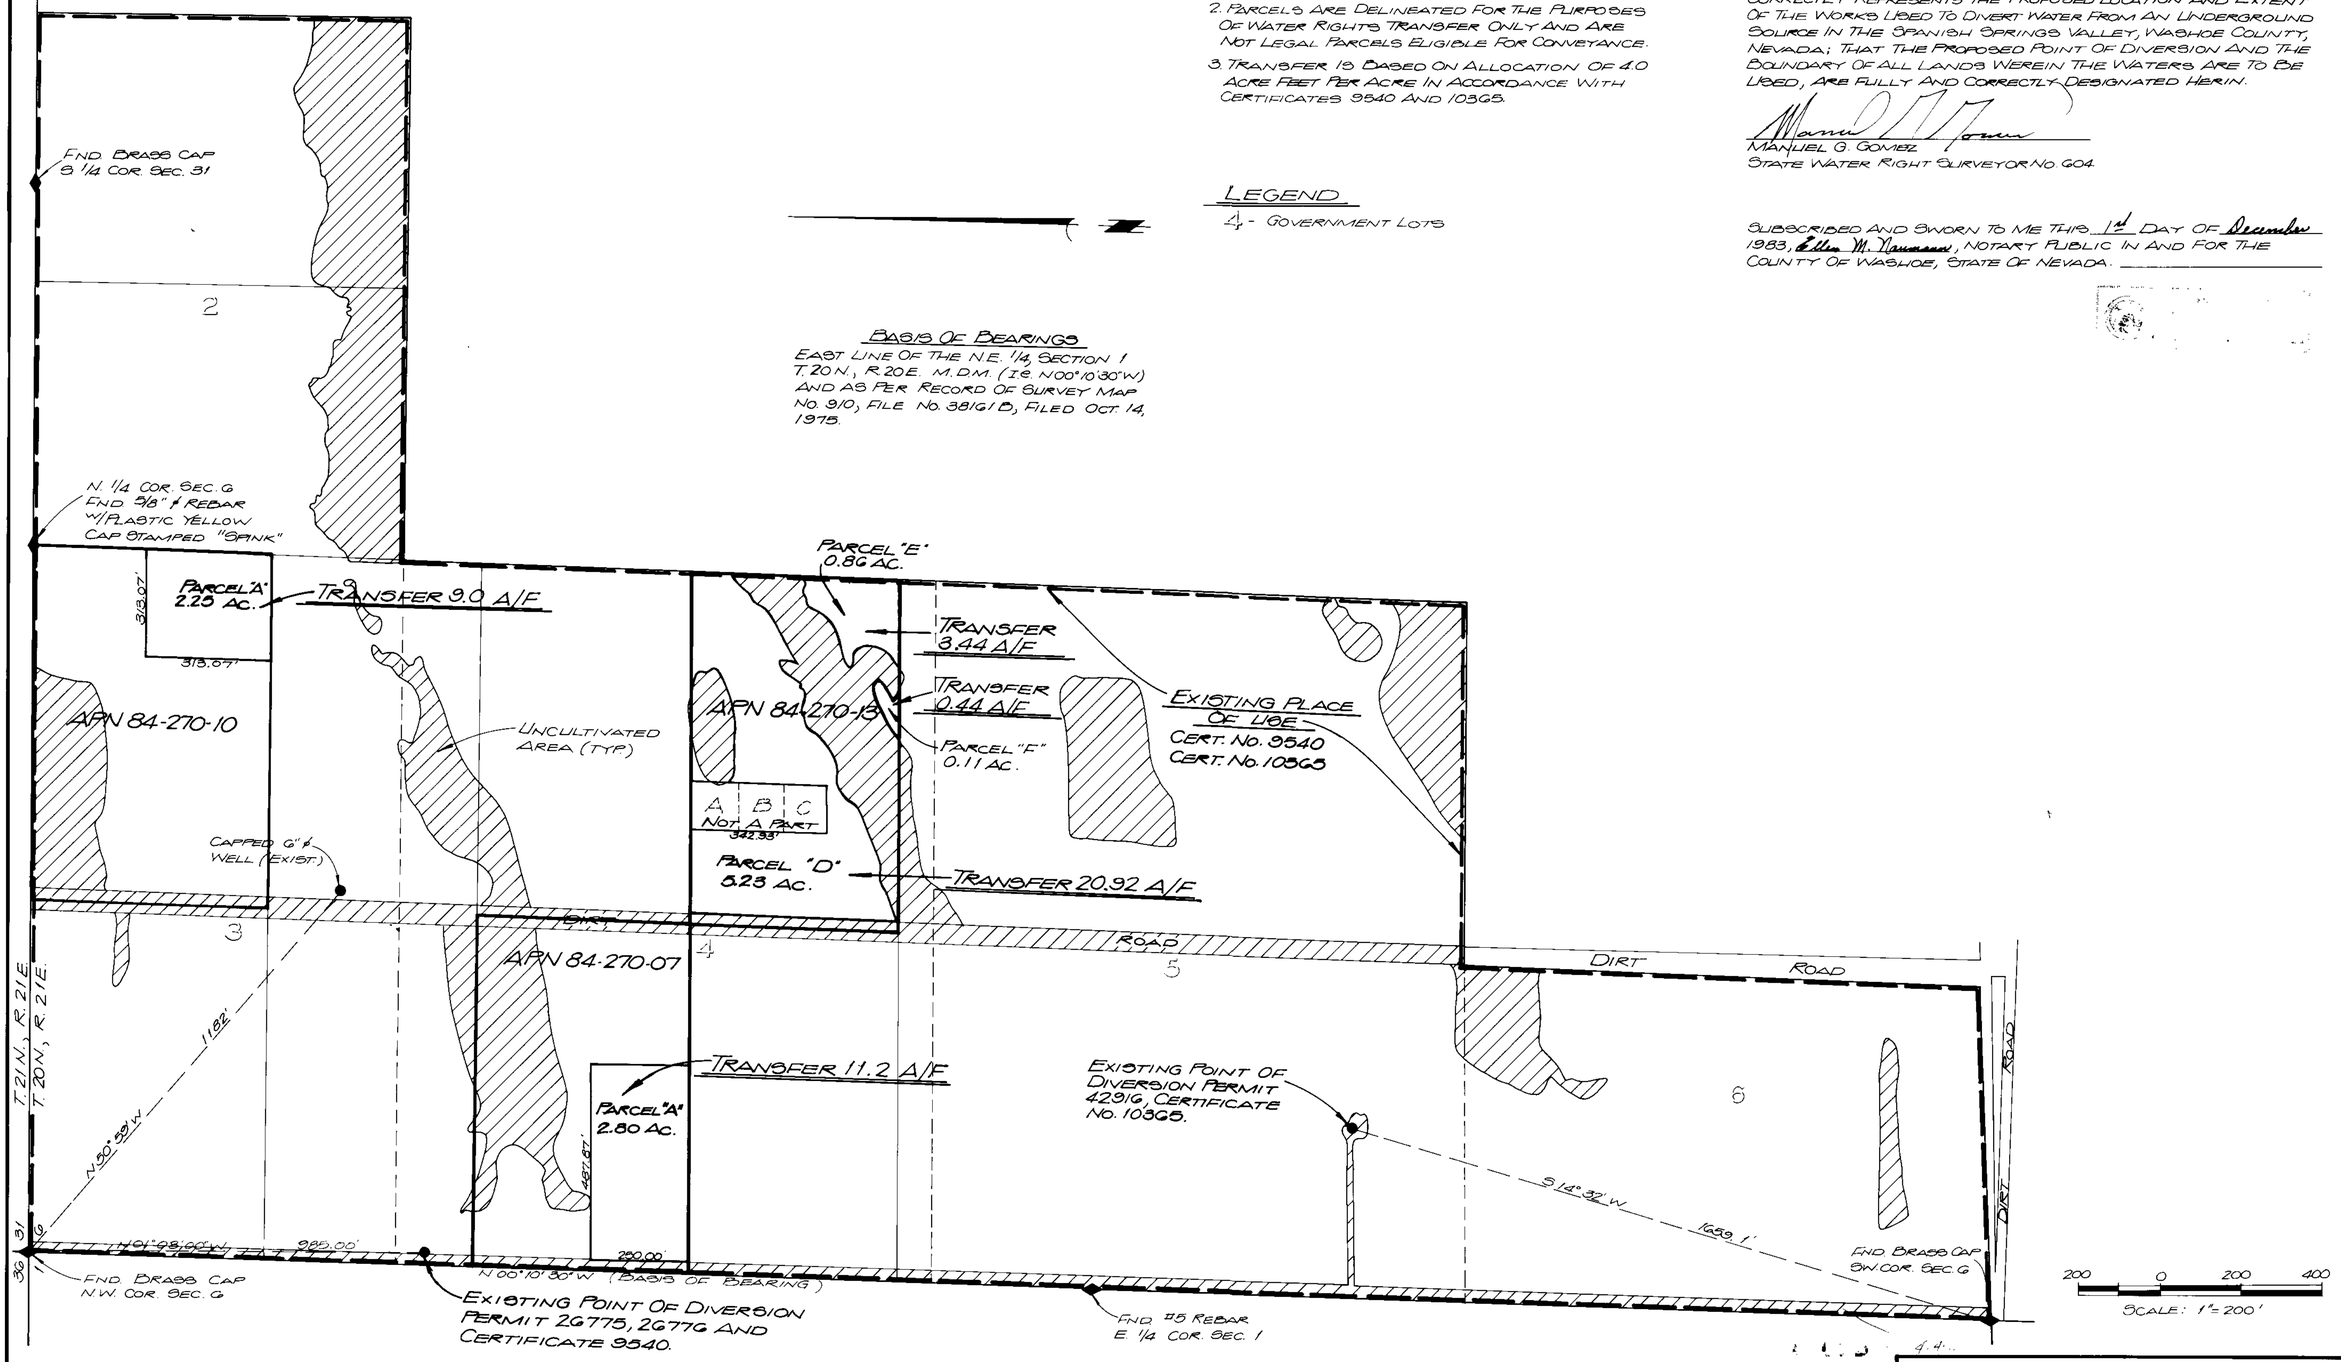

MAP TO ACCOMPANY APPLICATION TO CHANGE THE POINT OF DIVERSION, PLACE AND "MANNER OF USE" OF A PORTION OF WATER HERETOFORE APPROPRIATED UNDER PERMIT 26776 AND CERTIFICATE 9540, AND PERMIT 42916 AND CERTIFICATE 10365 FROM AN UNDERGROUND SOURCE IN WASHOE COUNTY, NEVADA. BY: HAWCO, INC.

Gomez & Associates
CIVIL ENGINEERS
7510 Belmont, Reno, Nevada 89506

SHEET 1 OF 2

50987 50986 47497 47496