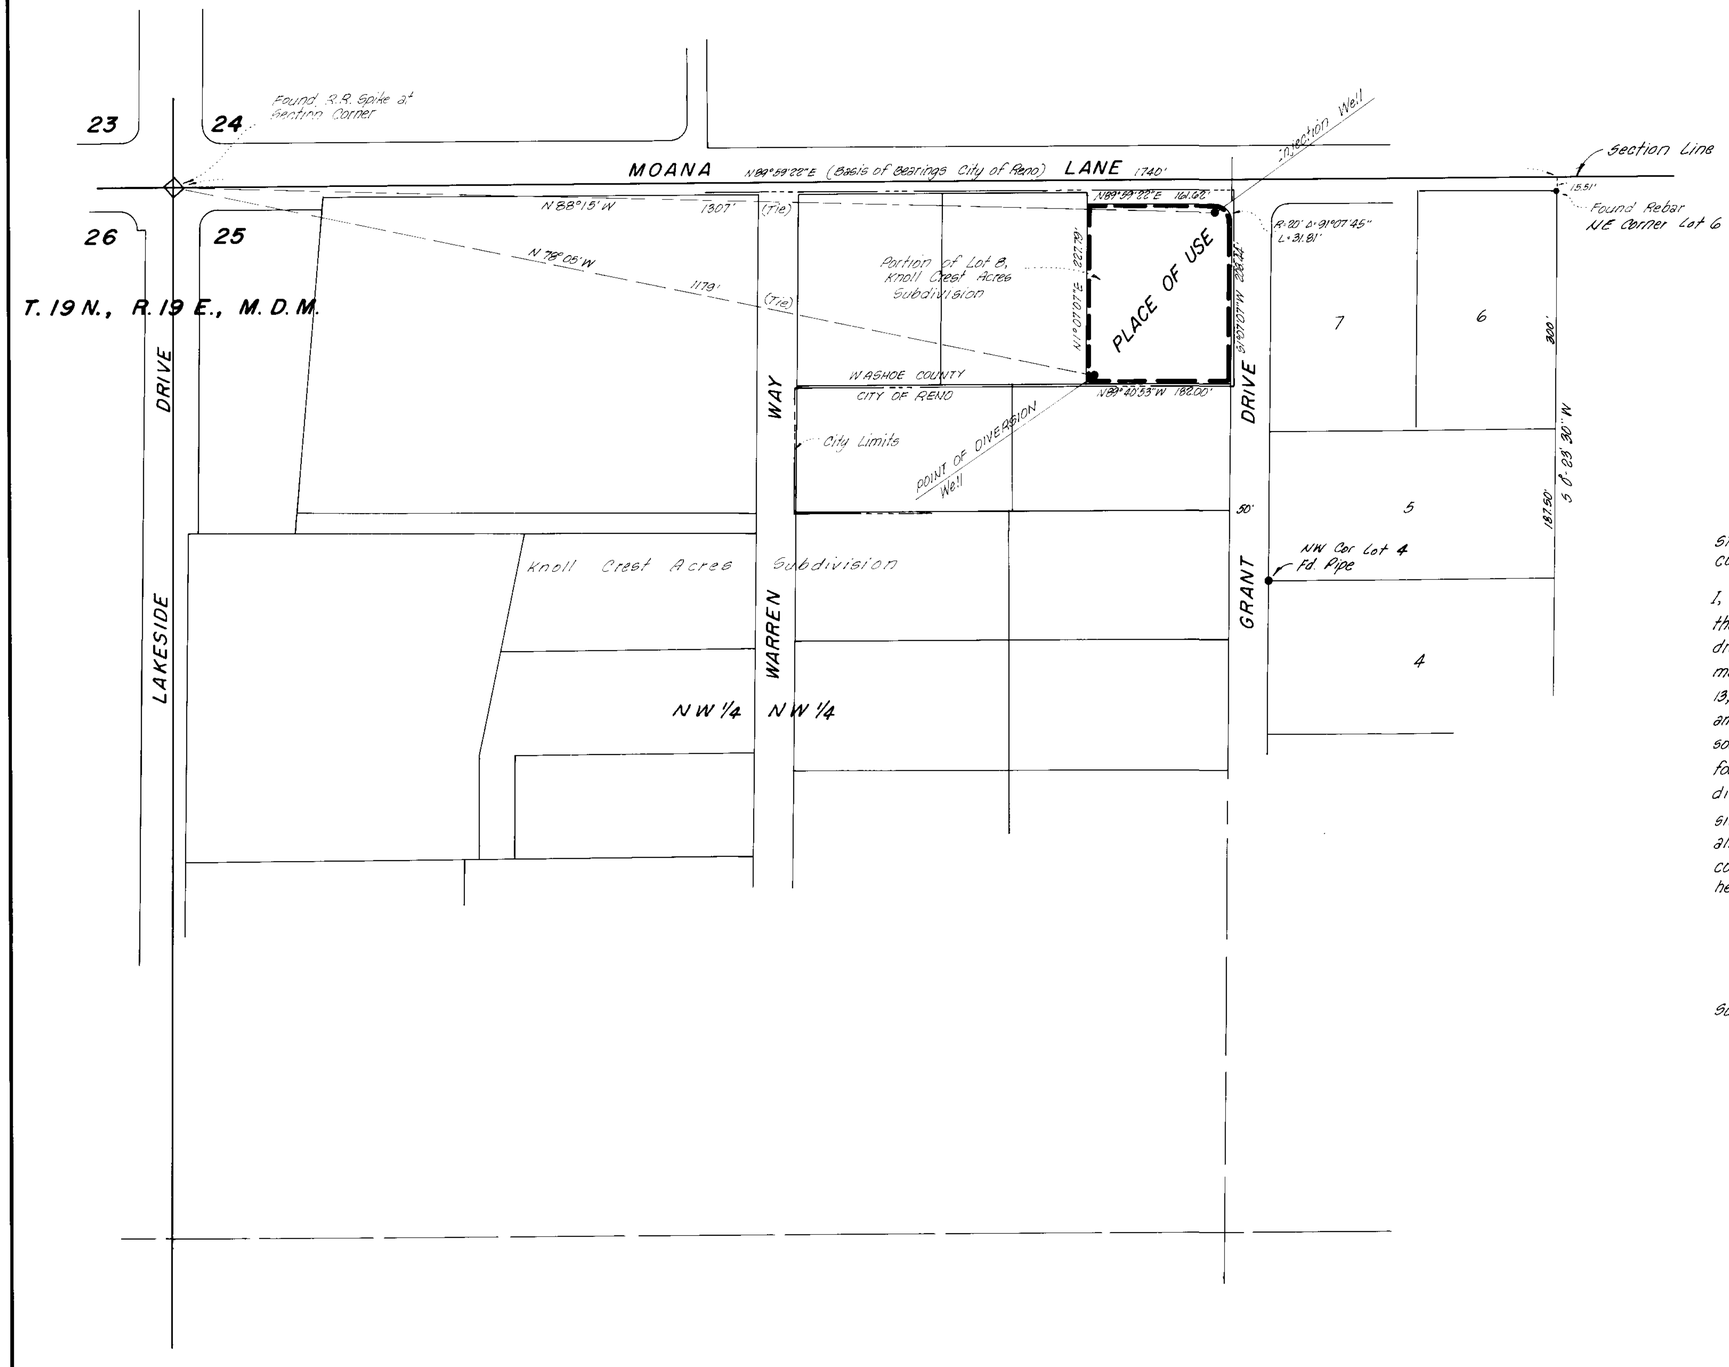


Basis of Bearings: City of Reno Data for Moana Lane on File in the office of the City Engineer.

STATE OF NEVADA
COUNTY OF WASHOE S.S.

I, E. P. Osgood, Jr., being first duly sworn, depose and say that this map, consisting of one sheet, has been correctly drawn to the designated scale from field notes of a survey made by me or under my supervision and direction on Dec. 13, 1983; that it truly and correctly represents the location and extent of the works used to divert water from underground sources in Washoe County by Moana/Grant Limited Partnership for Geothermal-Commercial purposes. That the proposed point of diversion and return, the location of the well, the approximate size and capacity of the conduit, and the location and names of all other works or streams which are crossed by or connected with said works, are fully and correctly designated hereon.

E. P. Osgood, Jr.
E. P. Osgood, Jr. St. Wtr. Rt. Sur. No. 294

Subscribed and sworn to before me on this 15th day of Dec., 1983.

Jeanne Friedrich
Notary Public

0 50 100 200 300 400
SCALE: 1"=100'

MAP TO ACCOMPANY
APPLICATION TO APPROPRIATE WATER FOR
GEOTHERMAL-COMMERCIAL
BY

**MOANA/GRANT LIMITED PARTNERSHIP**

FROM UNDERGROUND SOURCES

E. P. OSGOOD, JR. - STATE WATER RT. SUR. NO. 294
DECEMBER 1983 SHEET 1 OF 1

47505