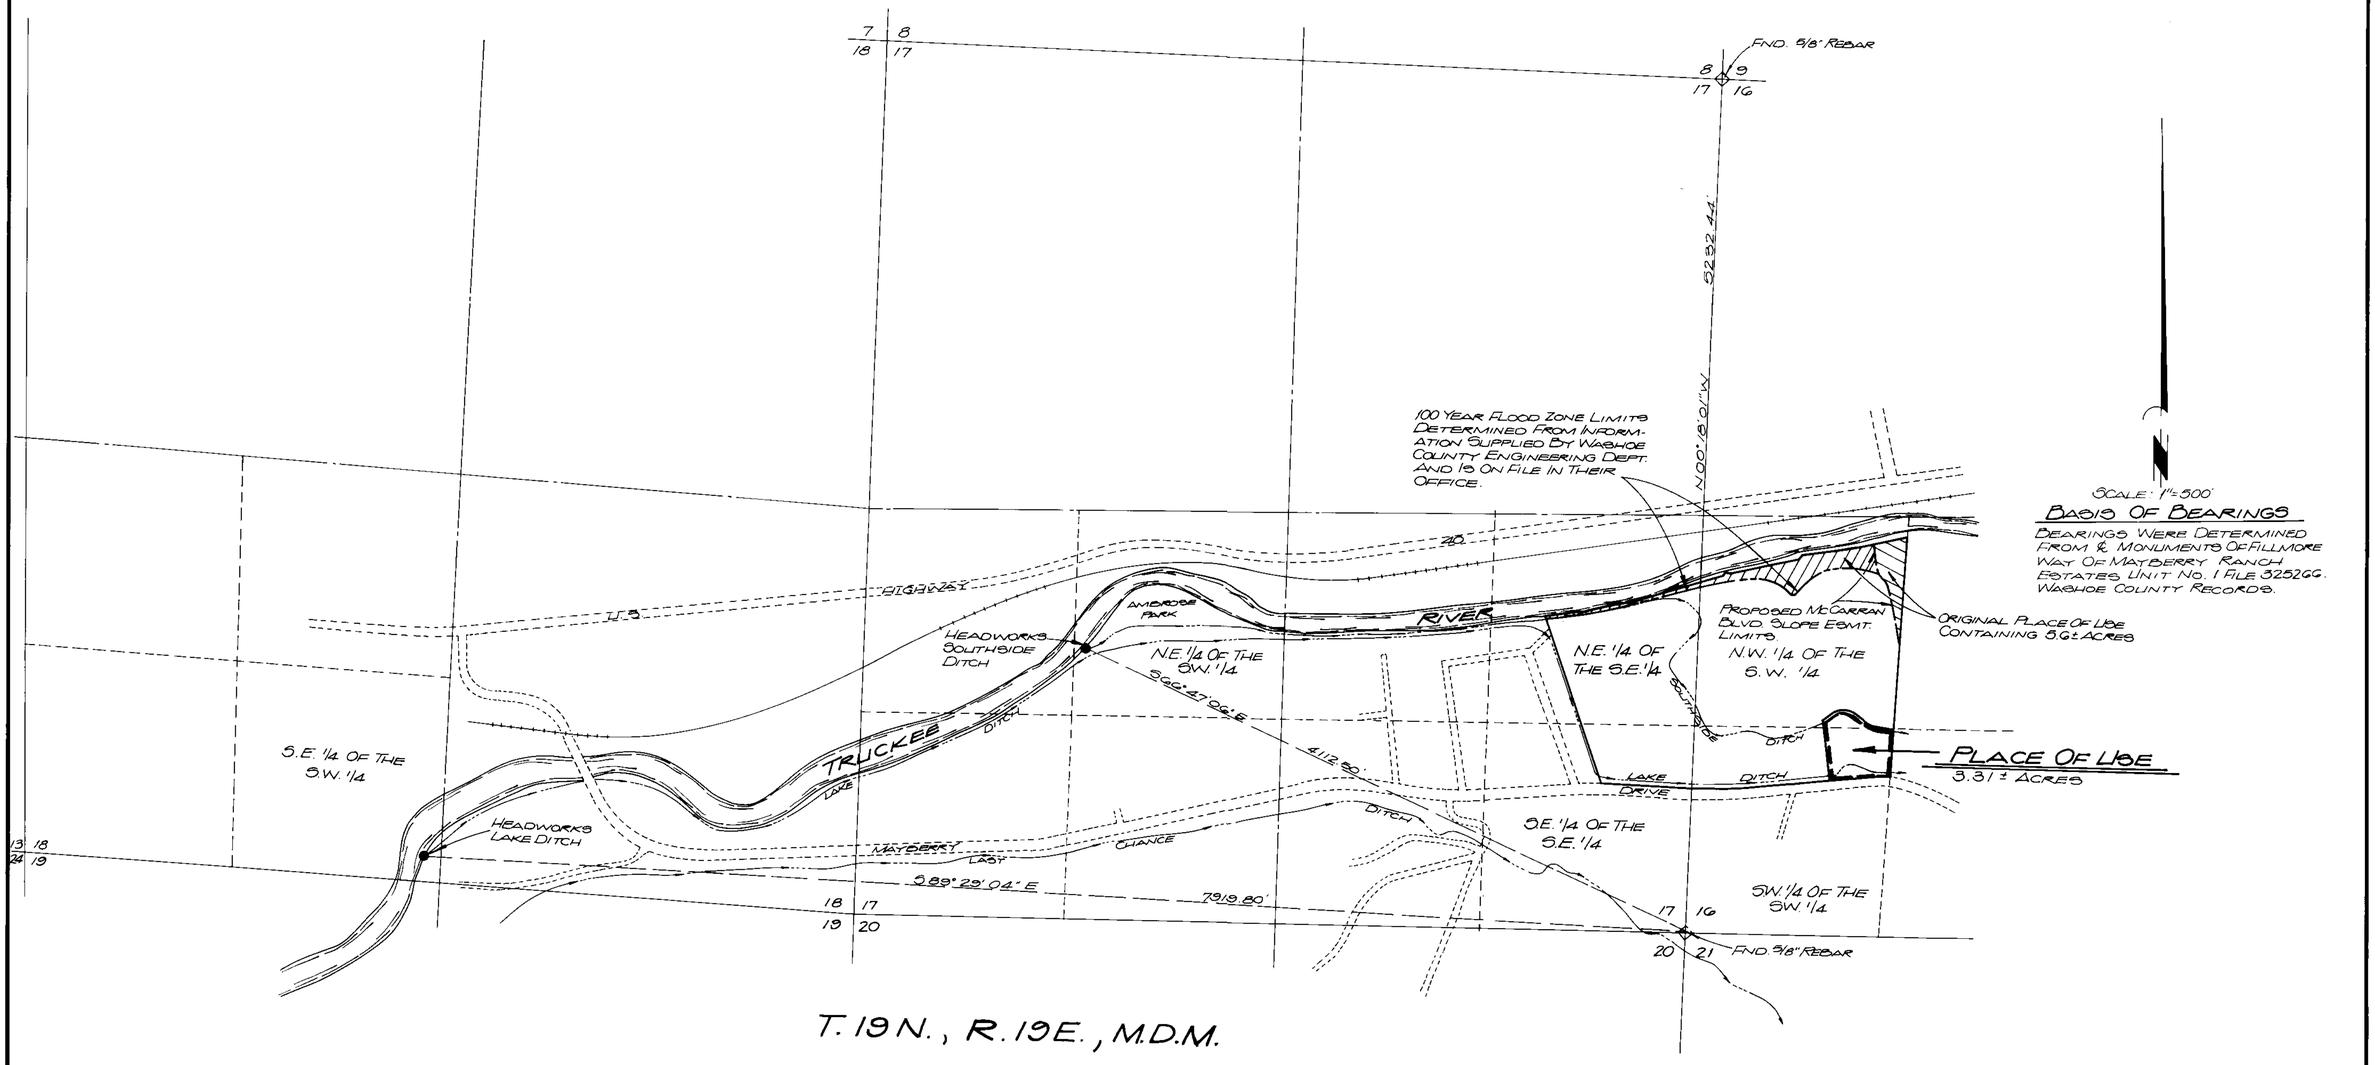

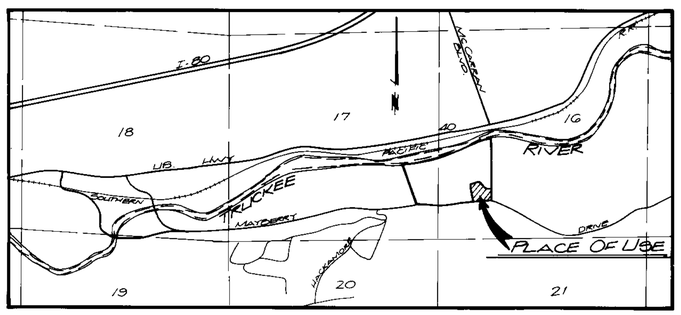

VICINITY MAP
N.T.S.

NOTE:
1. THE 5.6 ACRES STRIPPED UNDER CLAIM 229 HAS 5/7 OF AN INCH OF WATER PER ACRE YEILDING THE 4 INCHES TO BE PLACED ON THE 3.31 ACRES UNDER THE PROPOSED PLACE OF USE. THIS CHANGE PLACES ADDITIONAL WATER TO THE LAND THAT HAS AN APPURTANENT RIGHT UNDER CLAIM 148 FROM THE LAST CHANCE DITCH. IT IS ANTICIPATED AND UNDERSTOOD THAT WATER RIGHTS APPURTANENT TO THE 3.31 ACRES UNDER CLAIM 148 WILL SUBSEQUENTLY BE TRANSFERRED FROM THIS PROPERTY. SUCH A TRANSFER IS NOT TO AFFECT THE 4 INCHES OF WATER RIGHT TO BE RETAINED ON THE 3.31 ACRES UNDER THIS TRANSFER.

I, PHILLIP M. MOTT, BEING FIRST DULY SWORN, DEPOSE AND SAY THAT THIS MAP, CONSISTING OF ONE SHEET, HAS BEEN CORRECTLY DRAWN FROM FIELD NOTES OF A SURVEY MADE BY ME ON OCTOBER 14, 1983, THAT IT TRULY AND CORRECTLY REPRESENTS THE LOCATION AND EXTENT OF WORKS PROPOSED TO DIVERT WATER FROM THE TRUCKEE RIVER, IN WASHOE COUNTY, NEVADA, AND USED AS DECREED.

Phillip M. Mott
PHILLIP M. MOTT
WATER RIGHTS SURVEYOR No. 658

SUBSCRIBED TO AND SWORN TO ME THIS 1st DAY OF Dec. 1983
NOTARY PUBLIC IN AND FOR WASHOE COUNTY, NEVADA. MY COMMISSION EXPIRES 11-14-87.

Elizabeth Gray
NOTARY PUBLIC

ELIZABETH GRAY
NOTARY PUBLIC
STATE OF NEVADA
CARSON CITY
My Appointment Expires NOV. 14, 1987

FILED
DEC 13 1983
STATE ENGINEER'S OFFICE

500 0 500 1000 1500
SCALE IN FEET

MAP TO ACCOMPANY APPLICATION TO CHANGE THE POINT OF DIVERSION AND PLACE OF USE OF A PORTION OF THE PUBLIC WATERS OF THE STATE OF NEVADA, HERETOFORE APPROPRIATED FROM THE TRUCKEE RIVER, UNDER CLAIMS 229 & 148 OF THE ORR DITCH DECREE.
BY: JOHN C. SCHIAPPACASSE
SHARP, KRATER AND ASSOC.

47508 47507