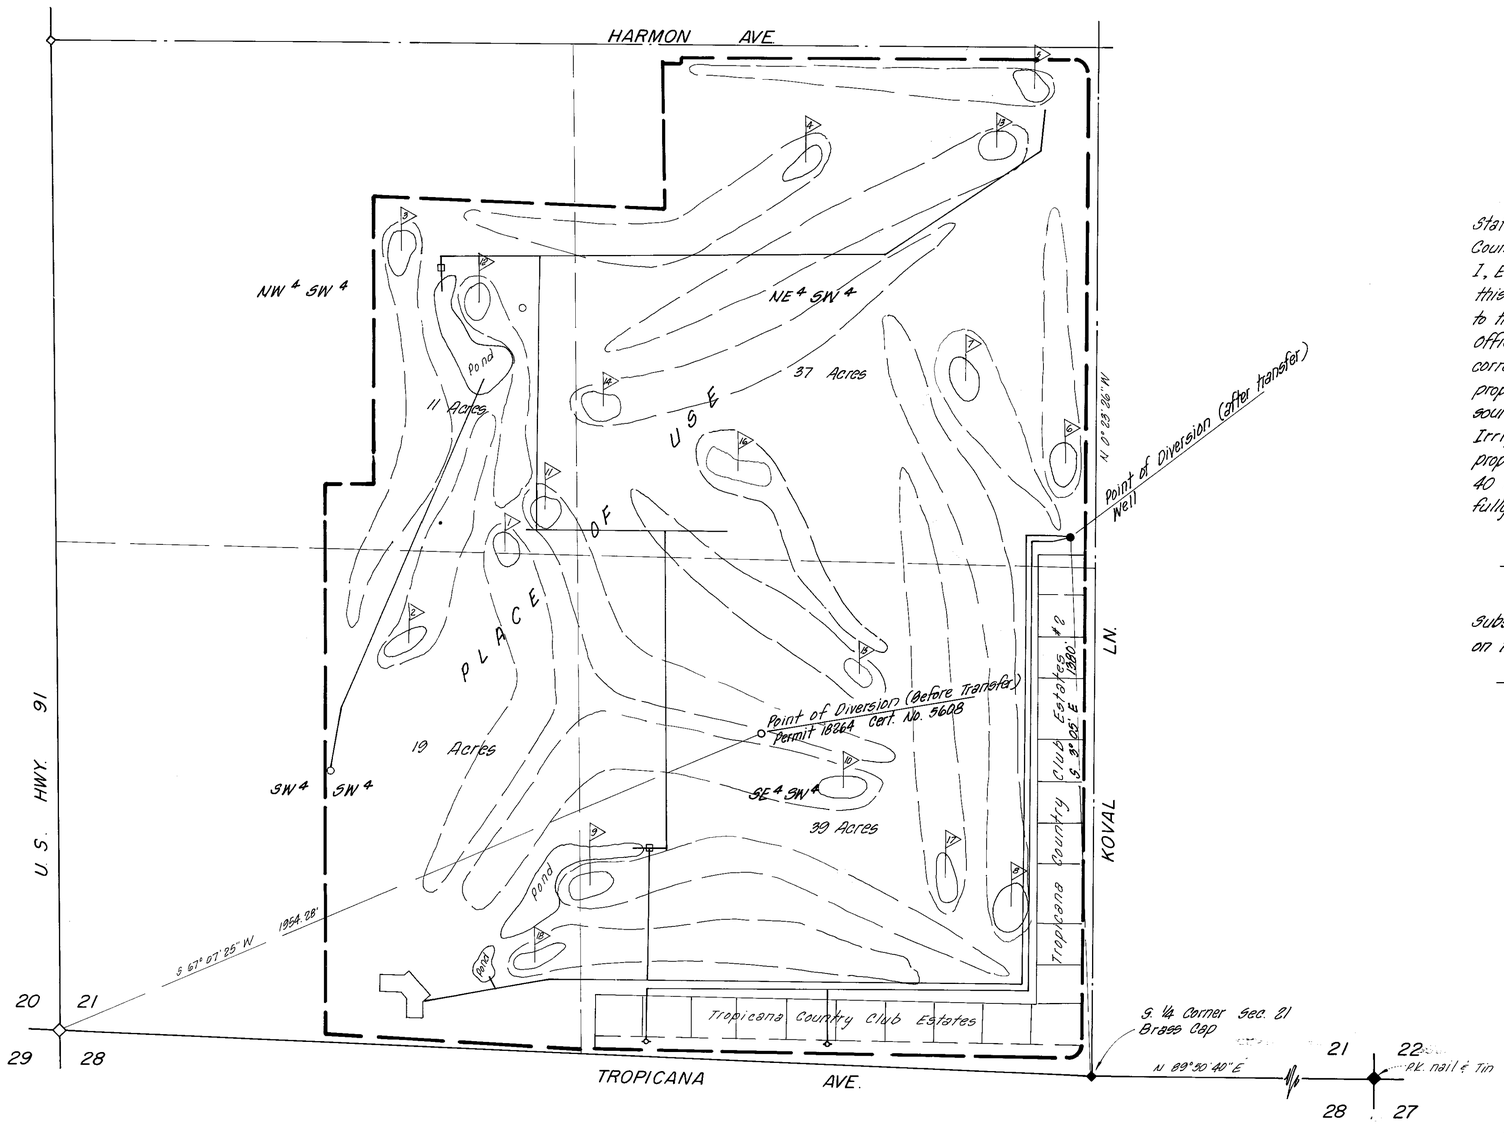

T21S, R61E, MDM

SCALE 1" = 200'

Basis of Bearings: The south line of the SE 1/4 of Section 21, T21S, T61E, MDM as per file 10, page 11, Clark County Recorder's Office bears N 89°50'40"E.

State of Nevada
County of Washoe S.S.

I, E. R. Osgood, Jr., being first duly sworn, depose and say that this map, consisting of one sheet, has been correctly drawn to the designated scale from maps of record at the State Engineers Office (File no's 18263 thru 18265 and 29277); that it truly and correctly represents the existing location and extent of works and proposed location and extent of works from an underground source in Clark County, Nevada by Eugene R. Jaffe et al for Irrigation (Recreation-Golf Course) purposes; that the proposed point of diversion and boundary of all lands shown by 40 acre subdivisions, the areas proposed to be irrigated are fully and correctly designated thereon.

E. R. Osgood Jr.
E. R. Osgood, Jr. (Wit. Bts. Surveyor No. 294)

Subscribed and sworn to before me, a Notary Public on this 27th day of December, 1983.

Marvin Hamrick
Notary Public

MARVIN HAMRICK
Notary Public - State of Nevada
Washoe County
My Appointment Expires May 8, 1985

0 200 400 600 800 1000

49546 CERTIFICATE No. 12106 ISSUED 3/16/89
56907 CERTIFICATE No. 15540 ISSUED 09-08-00
58436 CERTIFICATE No. 15541 ISSUED 09-08-00
66808 CERTIFICATE No. 17260 ISSUED 4-23-09

FILED
DEC 29 1983
STATE ENGINEER'S OFFICE

MAP TO ACCOMPANY APPLICATION TO
CHANGE THE POINT OF DIVERSION
UNDER PERMIT NO. 18264, CERT. NO. 5608
FOR IRRIGATION (RECREATION - GOLF COURSE) USE
BY
EUGENE R. JAFFE et al
FROM UNDERGROUND SOURCES
CLARK CO. — NEVADA

SHEET 1 OF 1

668085843C 56907 47546