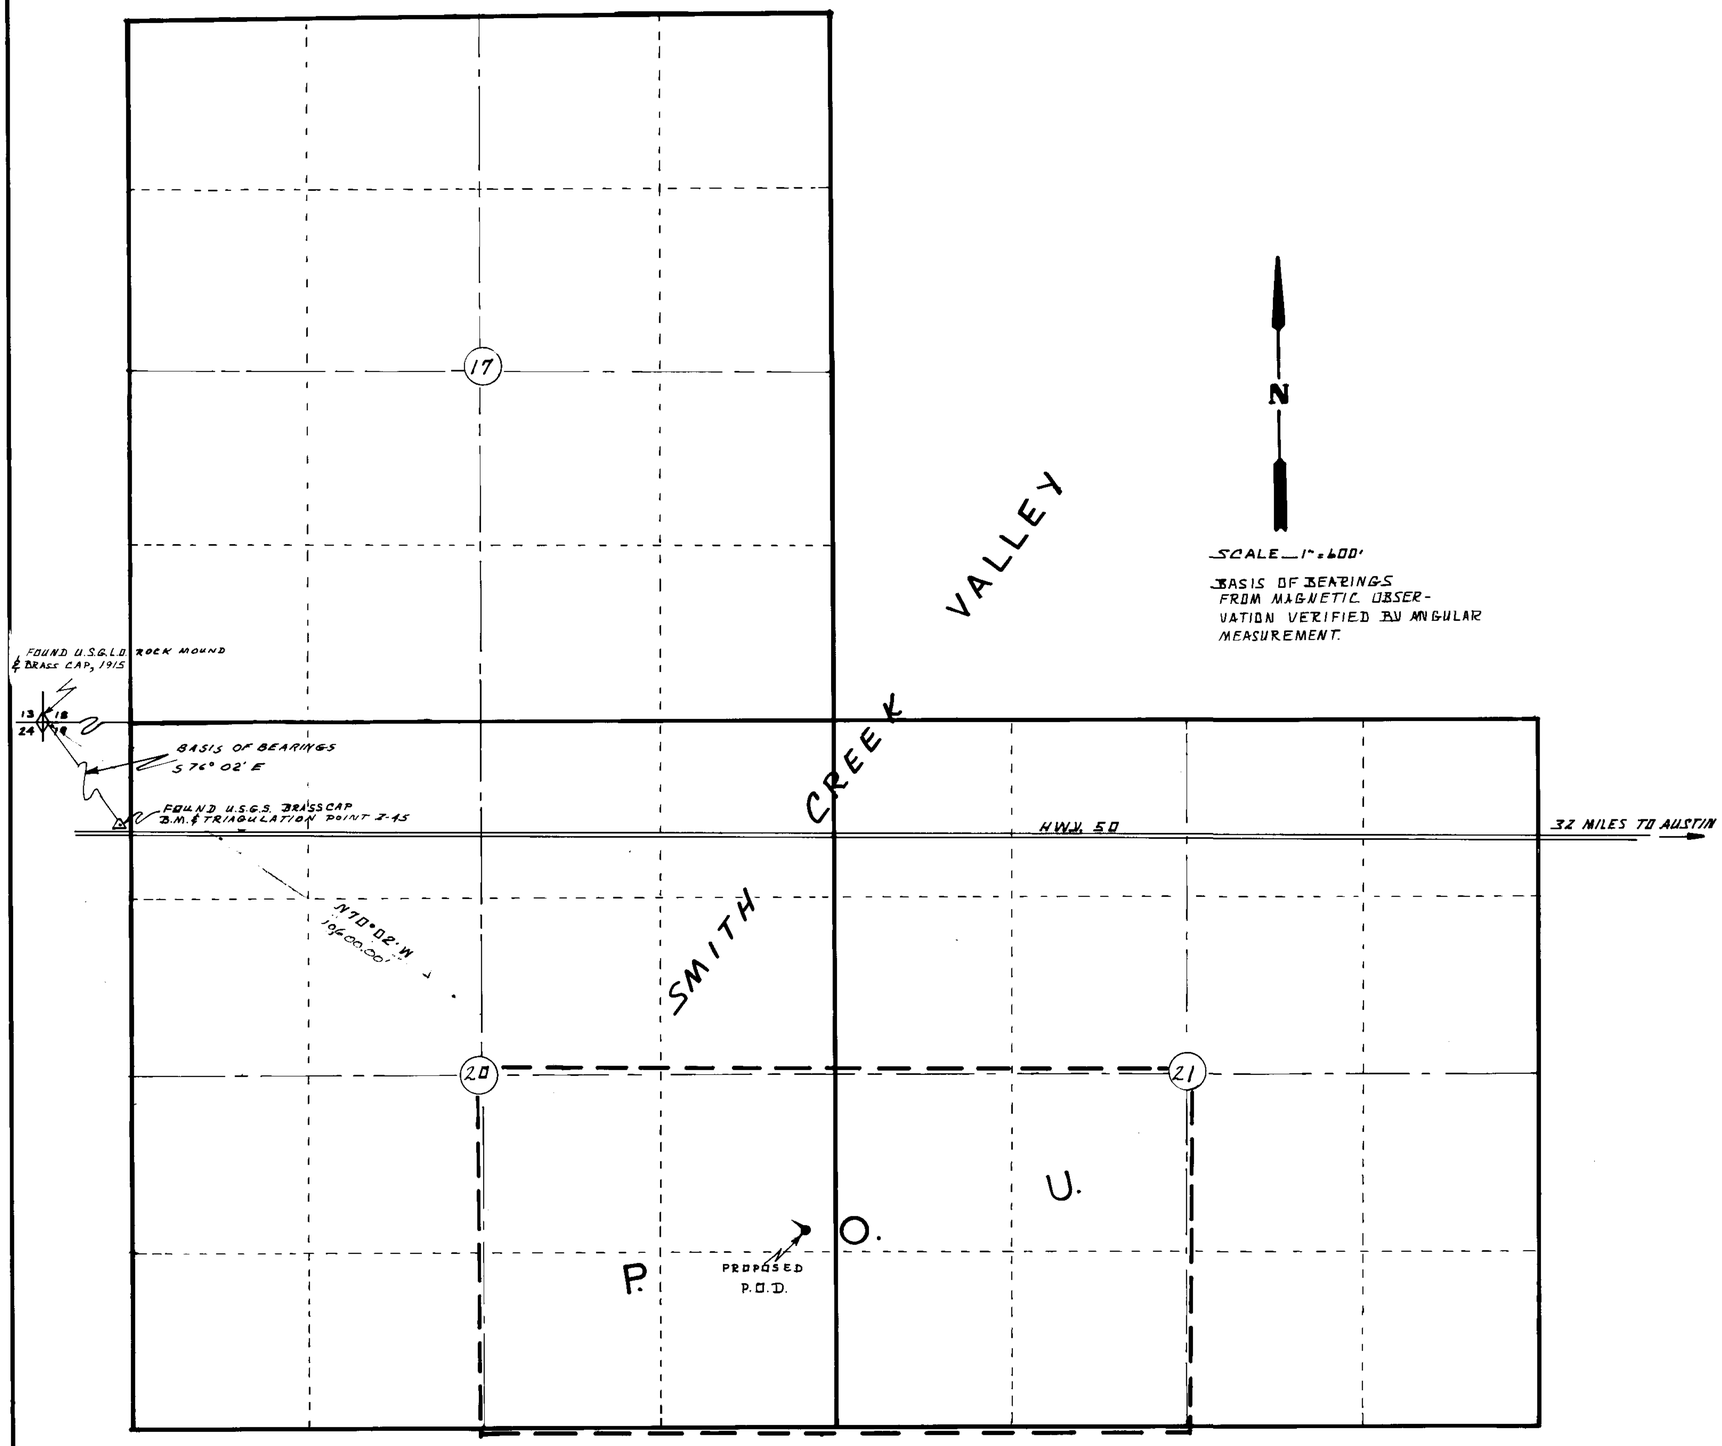

NOTE:

BEARINGS AND DISTANCES SHOWN (N.T.S. OF ROTATION. AND DISTANCES.)

T16N, R39E, M.D.M.

STATE OF NEVADA
COUNTY OF LANDER } SS:

I, C.H. KETCHAM, BEING DULY SWORN DEPOSE AND SAY THAT THIS MAP CONSISTING OF 1 SHEET HAS BEEN CORRECTLY DRAWN TO THE DESIGNATED SCALE FROM FIELD NOTES OF A SURVEY MADE BY ME ON THE 16TH DAY OF NOVEMBER, 1983 THAT IT TRULY AND CORRECTLY REPRESENTS THE PROPOSED LOCATION AND EXTENT OF THE WORKS USED TO DIVERT WATER FROM UNDERGROUND IN LANDER COUNTY BY VICTORIA ZETOCHA FOR IRRIGATION PURPOSES UNDER APPLICATION NO. CS3 N. A. THAT THE POINT OF DIVERSION, THE LOCATION, SIZE OF DIVERTING CHANNEL LOCATION AND DESCRIPTION OF ALL MEASURING DEVICES. THE LOCATION AND EXTENT OF LANDS OWNED OR CONTROLED BY THE APPLICANT UPON WHICH WATER APPLIED FOR UNDER APPLICATION N.A. IS USED TOGETHER WITH AREA AND KIND OF CULTURE IN EACH 40-ACRE SUBDIVISION AND THE AND THE LOCATION AND NAMES OF ALL OTHER WORKS OR STREAMS WHICH ARE CROSSED BY OR CONNECTED WITH SAID WORKS ARE FULLY AND CORRECTLY DESIGNATED THEREON.

C. H. Ketcham
STATE WATER-RIGHT SURVEYOR R.L.S. # 3049

SUBSCRIBED AND SWORN TO BEFORE ME THIS 27th DAY OF December, 1983

Barbara A. Ketcham
NOTARY PUBLIC

SCALE 1" = 600'

MAP
TO ACCOMPANY APPLICATION TO APPROPRIATE WATER FOR IRRIGATION

BY: VICTORIA ZETOCHA
FROM: UNDERGROUND
IN: LANDER COUNTY

DATE: 11-29-83

KETCHAM LAND SURVEYORS
LEWISTON, IDAHO 83501
P.O. BOX 236
208-743-0086

FILED
STATE ENGINEER'S OFFICE

47548