CULTURAL MAP TABULATION

SECTION	SUBDIVISION	TWN.	RGE.	CULTI-VATED ACREAGE	DESCRIPTION OF CULTURE	DATE OF FIRST CULTURE
	N. A.					

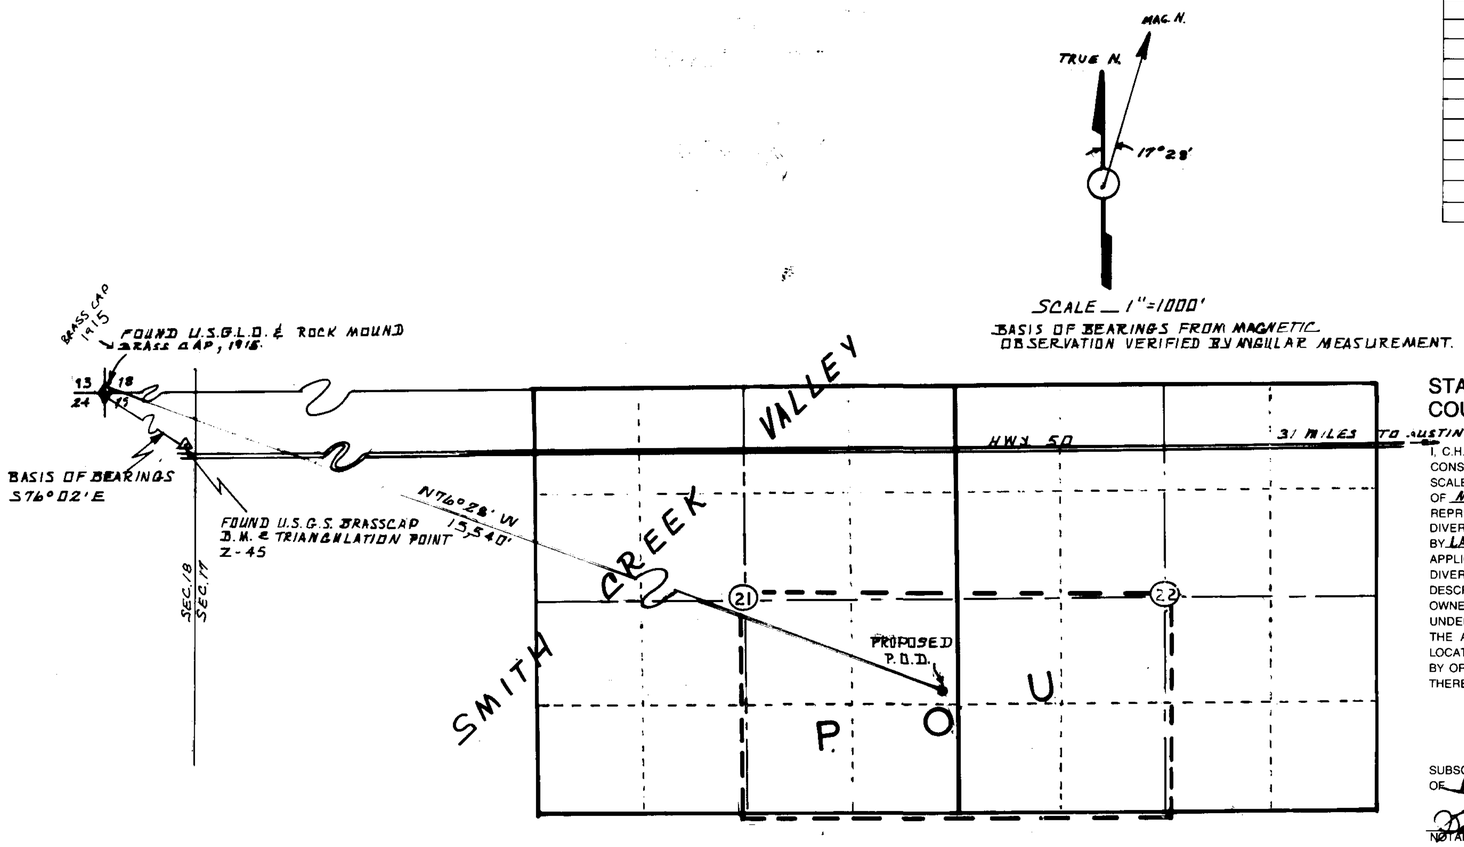

STATE OF NEVADA
COUNTY OF HUMBOLDT } S.S.

I, C.H. KETCHAM, BEING FIRST DULY SWORN, DEPOSE AND SAY THAT THIS MAP, CONSISTING OF ___ SHEET, HAS BEEN CORRECTLY DRAWN TO THE DESIGNATED SCALE FROM FIELD NOTES OF A SURVEY MADE BY ME, ON THE 16TH. DAY OF NOVEMBER, 1983; THAT IT TRULY AND CORRECTLY REPRESENTS THE PROPOSED LOCATION AND EXTENT OF THE WORKS USED TO DIVERT WATER FROM UNDERGROUND IN LANDER COUNTY, BY LAWRENCE A. BELL FOR IRRIGATION PURPOSES UNDER APPLICATION NO.(S) U.I. THAT THE POINT OF DIVERSION, THE LOCATION, SIZE OF DIVERTING CHANNEL, LOCATION AND DESCRIPTION OF ALL MEASURING DEVICES, THE LOCATION AND EXTENT OF LANDS OWNED OR CONTROLLED BY THE APPLICANT UPON WHICH WATER APPLIED FOR UNDER APPLICATION NO.(S) N.A. IS USED, TOGETHER WITH THE AREA AND KIND OF CULTURE IN EACH 40-ACRE SUBDIVISION, AND THE LOCATION AND NAMES OF ALL OTHER WORKS OR STREAMS WHICH ARE CROSSED BY OR CONNECTED WITH SAID WORKS ARE FULLY AND CORRECTLY DESIGNATED THEREON.

C.H. Ketcham
STATE WATER-RIGHT SURVEYOR R.L.S. 3049

SUBSCRIBED AND SWORN TO BEFORE ME THIS 27th. DAY OF December, 1983.

Barbara A. Ketcham
NOTARY PUBLIC HUMBOLDT COUNTY, NEVADA

BARBARA A. KETCHAM
Notary Public - State of Nevada
Appointment Recorded in Churchill County
MY APPOINTMENT EXPIRES MAR 12, 1987

FILED
FEB 3 1984
STATE ENGINEER'S OFFICE

SCALE 1"=1000'

47549

NOTE:
BEARINGS AND DISTANCES SHOWN (N.T.S. OF ROTATION & DISTANCE)

MAP
TO ACCOMPANY APPLICATION TO
APPROPRIATE WATER FOR IRRIGATION.

BY: LAWRENCE A. BELL
FROM: UNDERGROUND
IN: LANDER COUNTY

REVISED: 1-31-84 DATE: 12-1-83

Ketcham Land Surveyors
P.O. BOX 236 208 743-0084
REGISTERED LAND SURVEYORS
LEWISTON, IDAHO 83501

T16N, R39E, M.D.B.M.

47549