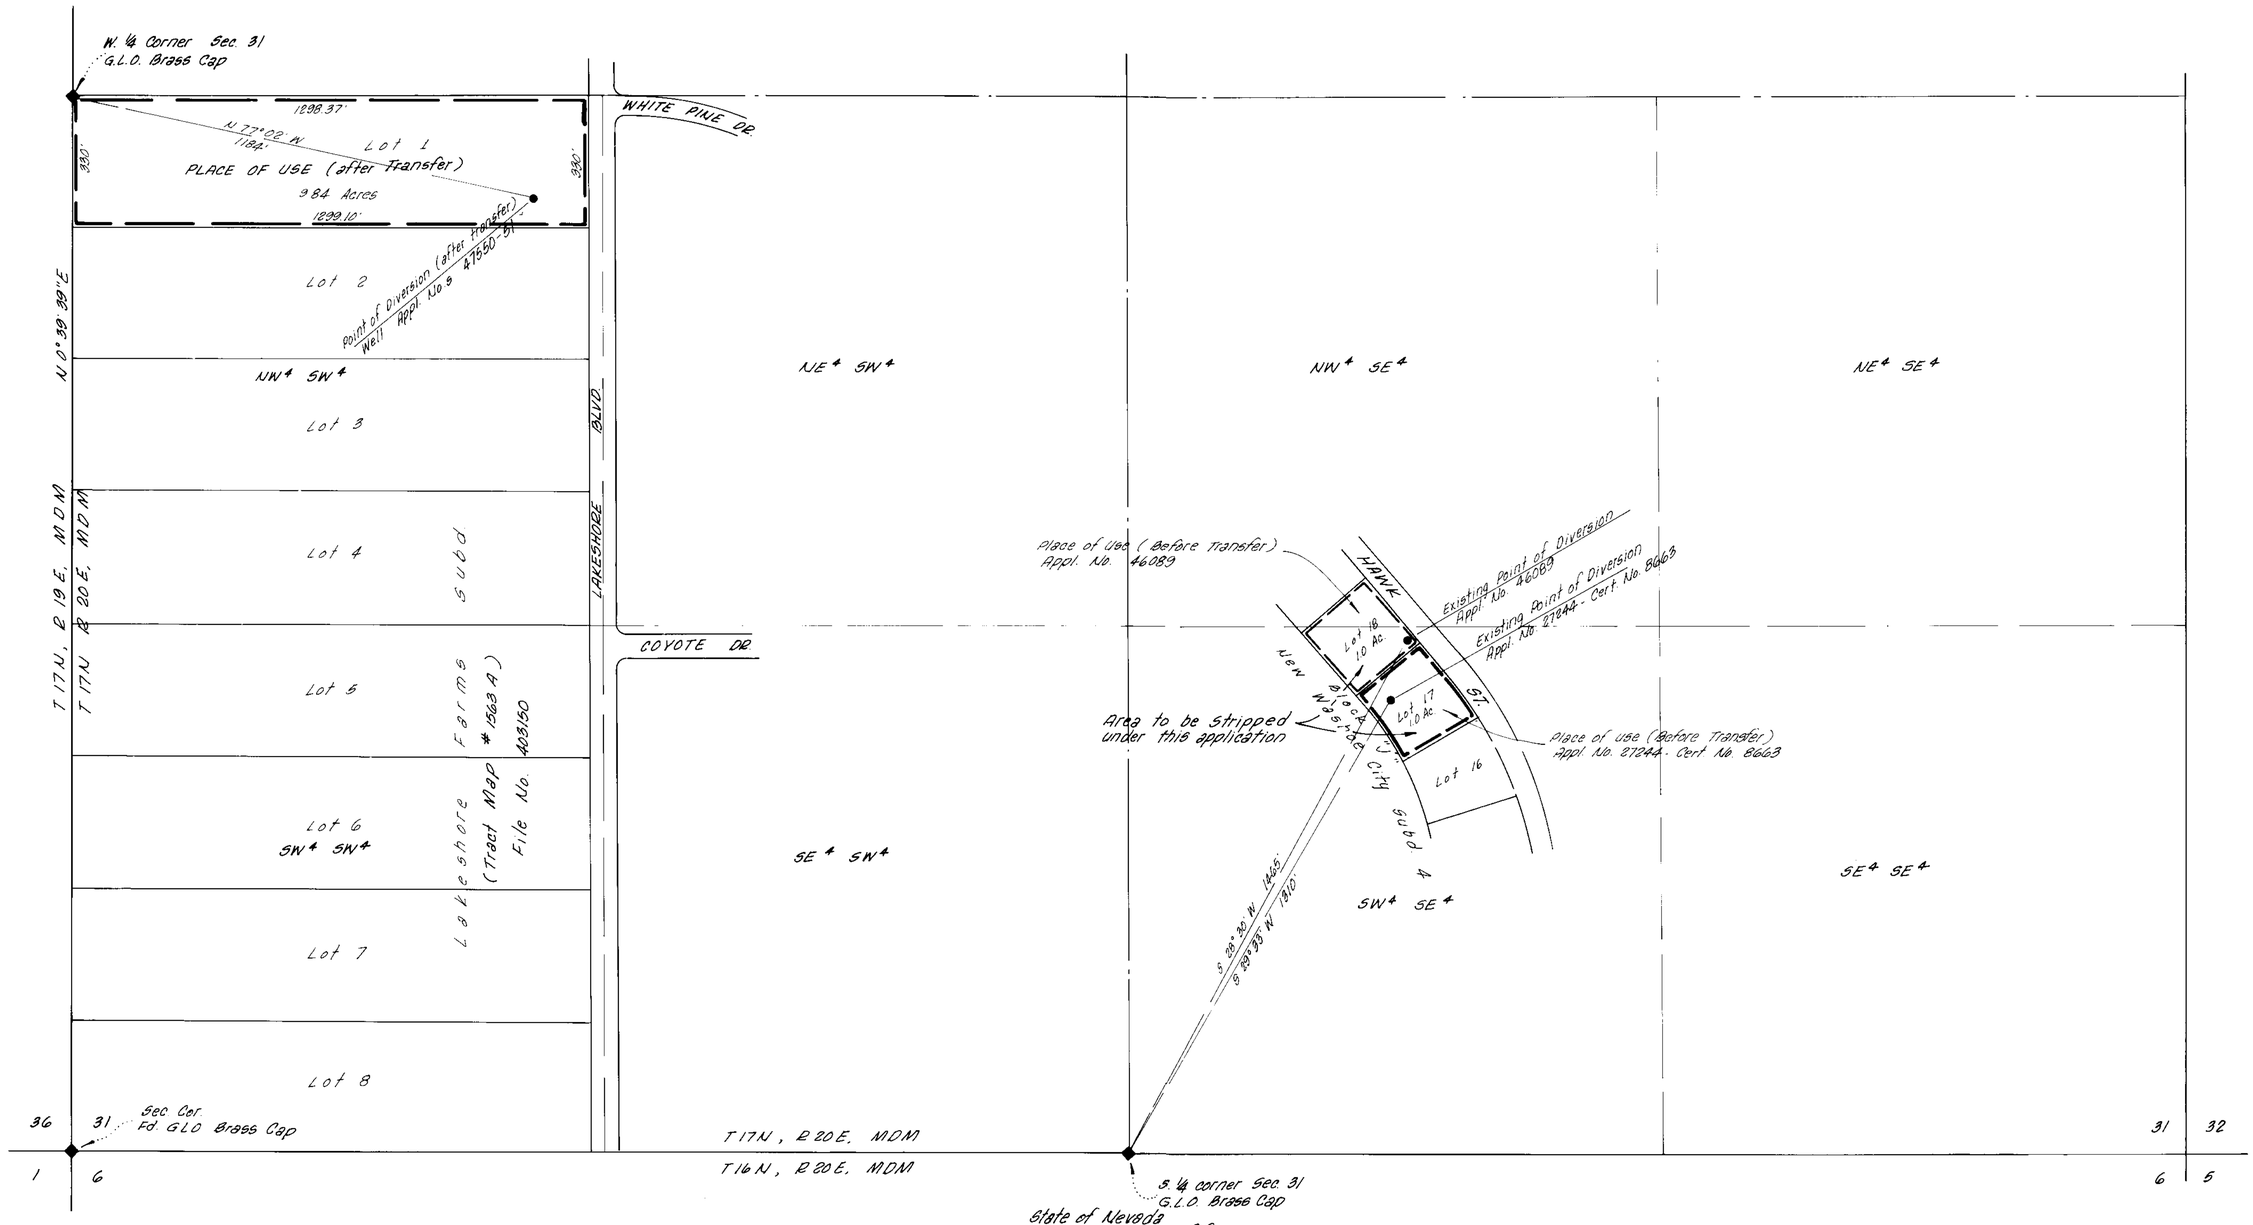

State of Nevada
County of Washoe S.S.

I, E.P. Osgood, being first duly sworn, depose and say that this map, consisting of one sheet, has been correctly drawn to the designated scale from a survey made under my supervision on November 30, 1983 and from maps on file with the Nevada Division of Water Resources under Permit No.s 27244 and 46089; that it truly and correctly represents the existing location and extent of works and proposed location and extent of works from an underground source in Washoe County, Nevada by John F. and Thelma M. Armbruster for irrigation and domestic purposes; that the proposed point of diversion and boundary of all lands shown by 40 Acre Subdivisions, the areas proposed to be irrigated are fully and correctly designated thereon.

E.P. Osgood
E.P. Osgood (Nev. Reg. Surveyor No. 294)

Subscribed and sworn to before me, a Notary Public on this 8th day of December, 1983

Vee Ann Fiedrich
Notary Public

VEE ANN FIEDRICH
Notary Public - State of Nevada
Appointment Recorded in Washoe County
MY APPOINTMENT EXPIRES MAY 27, 1986

N

SCALE 1" = 200'

Basis of Bearings: The west line of Section 31 bears N 0° 39' 39" E as shown on Lakeshore Farms Subdivision.

0 200 400 600 800 1000

47550 47551

FILED
FEB 28 1984
STATE ENGINEER'S OFFICE

MAP TO ACCOMPANY APPLICATION TO CHANGE THE POINT OF DIVERSION AND PLACE OF USE OF PERMIT NO. 27244 CERT. NO. 8663 AND PERMIT NO. 46089 FOR IRRIGATION AND DOMESTIC USE

BY

JOHN F. AND THELMA M. ARMBRUSTER

FROM UNDERGROUND SOURCES

WASHOE CO. — NEVADA

E P OSGOOD, NO. 294 SHEET 1 OF 1

47551 47550