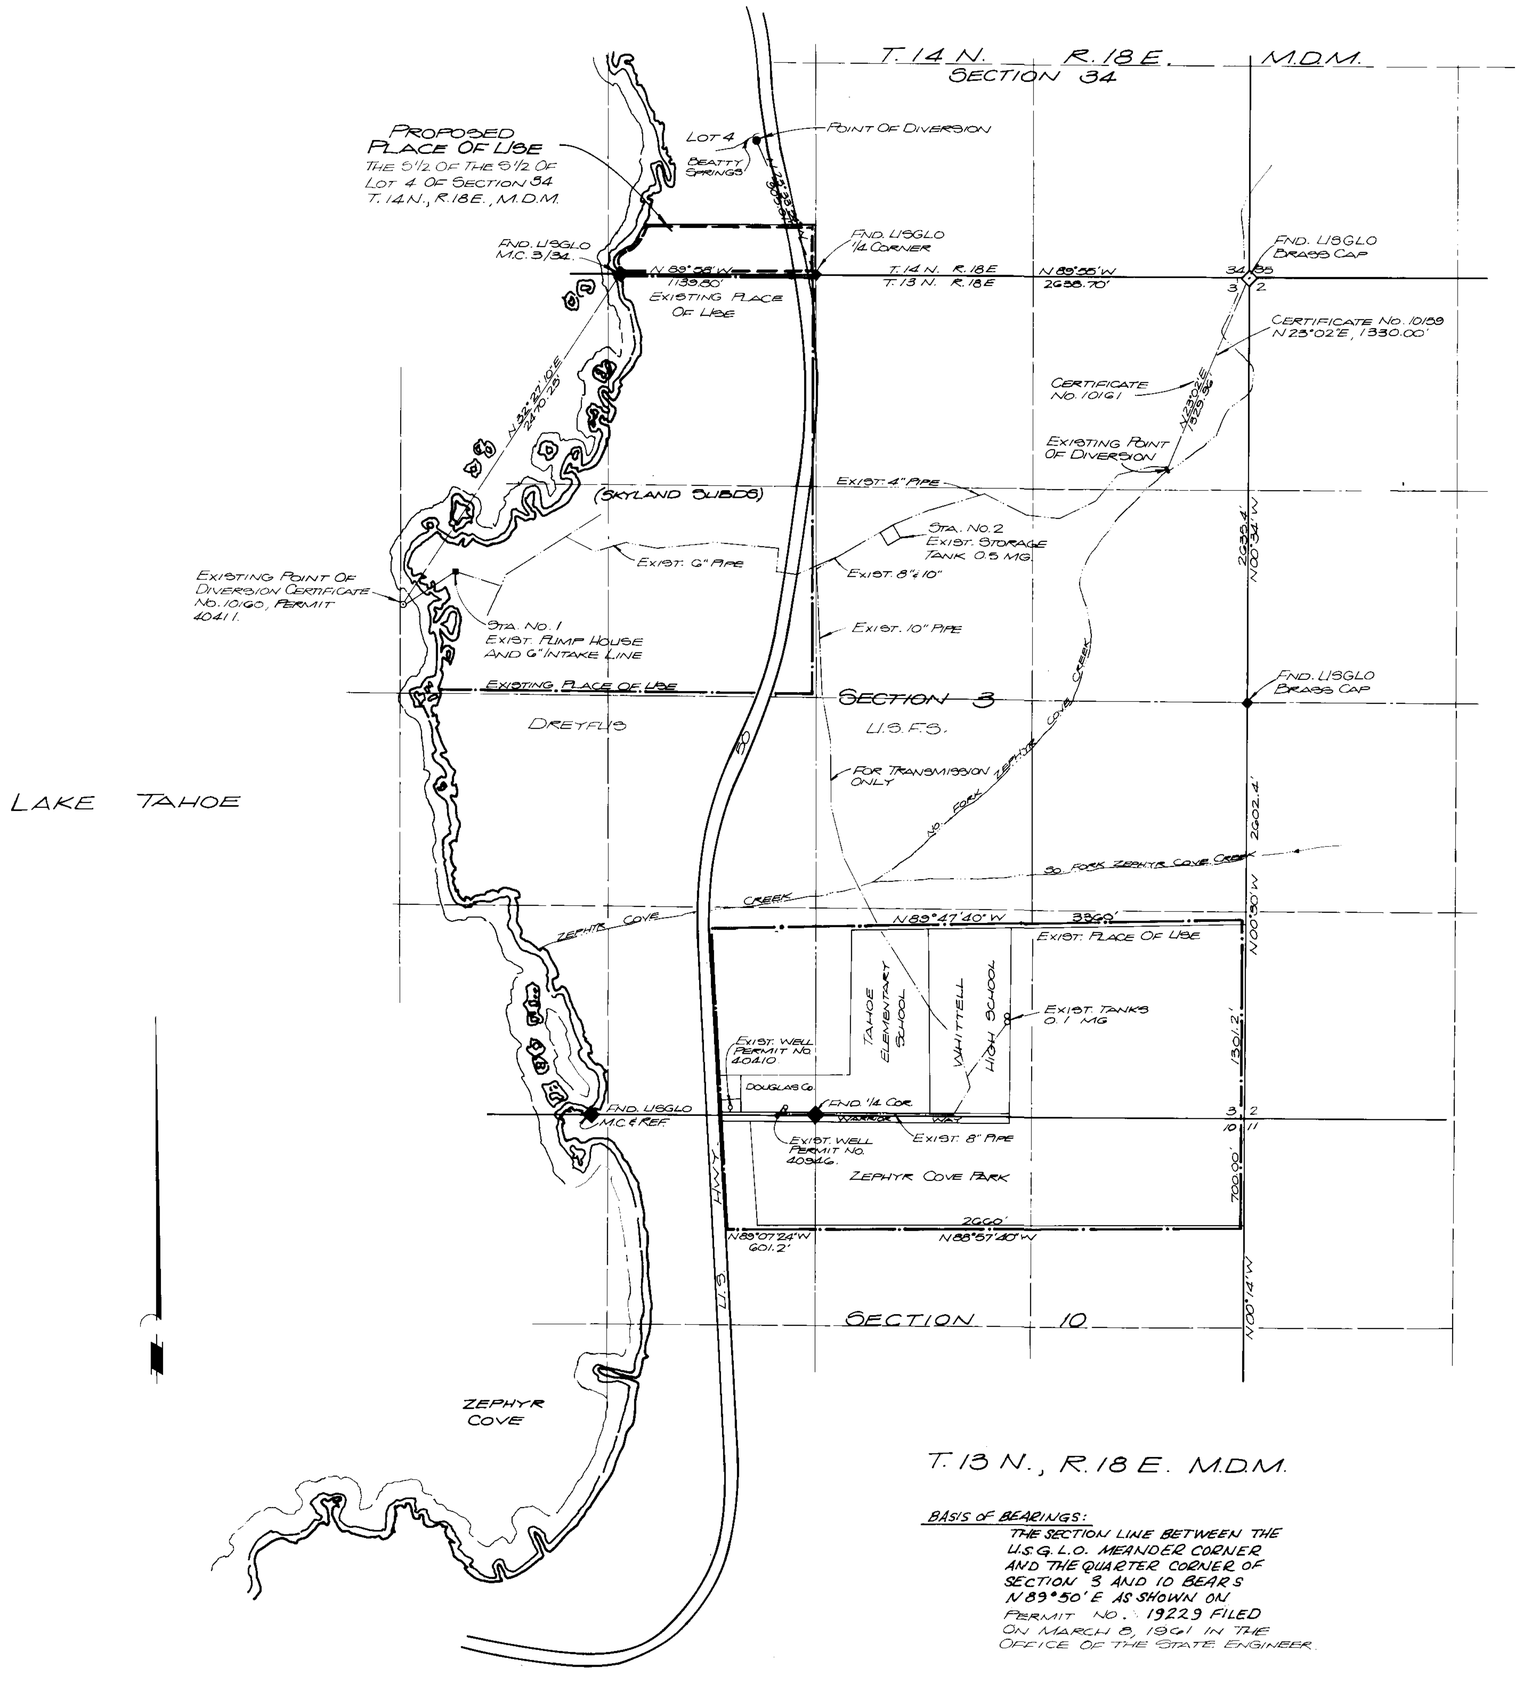

BASIS OF BEARINGS:
THE SECTION LINE BETWEEN THE U.S.G.L.O. MEANDER CORNER AND THE QUARTER CORNER OF SECTION 3 AND 10 BEARS N 89°50' E AS SHOWN ON PERMIT NO. 19229 FILED ON MARCH 8, 1961 IN THE OFFICE OF THE STATE ENGINEER.

STATE OF NEVADA
COUNTY OF WASHOE } S.S.

I, GEORGE G. LINDESMITH, DO HEREBY CERTIFY THAT THIS MAP HAS BEEN PREPARED FROM RECORD DATA CONTAINED ON A MAP ENTITLED "MAP TO ACCOMPANY APPLICATION TO APPROPRIATE WATER BY STOCKTON GARDEN HOMES, INC., FROM LAKE TAHOE FOR QUASI-MUNICIPAL PURPOSES (SUBDIVISION) DOUGLAS COUNTY, NEVADA." FILED OCTOBER 7, 1957, FROM A MAP ENTITLED, "MAP TO ACCOMPANY AN APPLICATION TO CHANGE THE POINT OF DIVERSION OF THE WATER APPROPRIATED UNDER APPLICATION AND PERMIT No. 17414 FOR QUASI-MUNICIPAL PURPOSES DOUGLAS COUNTY, NEVADA." FILED MAY 6, 1974, AND FROM A MAP ENTITLED "MAP TO ACCOMPANY AN APPLICATION TO CHANGE THE PLACE OF USE OF THE WATER APPROPRIATED UNDER APPLICATIONS AND PERMITS No.S 24474, 28311, AND 28312. FOR QUASI-MUNICIPAL PURPOSES BY SKYLAND WATER COMPANY INC.," AND DATA FROM CERTIFICATES 10159, 10160, AND 10161, AND PERMIT 40411.

THAT IT TRULY REPRESENTS THE LOCATION AND EXTENT OF THE PROPOSED PLACE OF USE, APPROXIMATE SIZE AND CAPACITY OF THE SYSTEM, AND THE LOCATION AND NAMES OF ALL OTHER WORKS OR STREAMS WHICH ARE CROSSED BY OR CONNECTED WITH SAID WORKS AS SHOWN ON THE ABOVE MENTIONED MAPS, CERTIFICATES AND PERMIT.

George G. Lindesmith
GEORGE G. LINDESMITH
STATE WATER RIGHTS SURVEYOR
No. 704

SUBSCRIBED AND SWORN TO BEFORE ME THIS 11th DAY OF Jan., 1984.

Elizabeth Gray
NOTARY PUBLIC IN AND FOR CARSON CITY COUNTY, STATE OF NEVADA.

ELIZABETH GRAY
NOTARY PUBLIC
STATE OF NEVADA
CARSON CITY
MY COMMISSION EXPIRES NOV. 14, 1987

FILED
JAN 11 1984
STATE ENGINEER'S OFFICE

500 0 500 1000
SCALE 1" = 500'

MAP TO ACCOMPANY AN APPLICATION TO CHANGE THE PLACE OF USE OF THE WATER APPROPRIATED UNDER CERTIFICATES 10159, 10160, 10161 & PERMIT 40411, FOR QUASI-MUNICIPAL PURPOSES, BY SKYLAND WATER COMPANY FROM LAKE TAHOE & No. ZEPHYR COVE CREEK

Prepared by: SHARP, KRATER & ASSOCIATES, INC.
3195 MILL STREET
RENO, NEVADA 89502

Job No. 184

SHEET 1 OF 1

47569, 47568, 47567, 47566