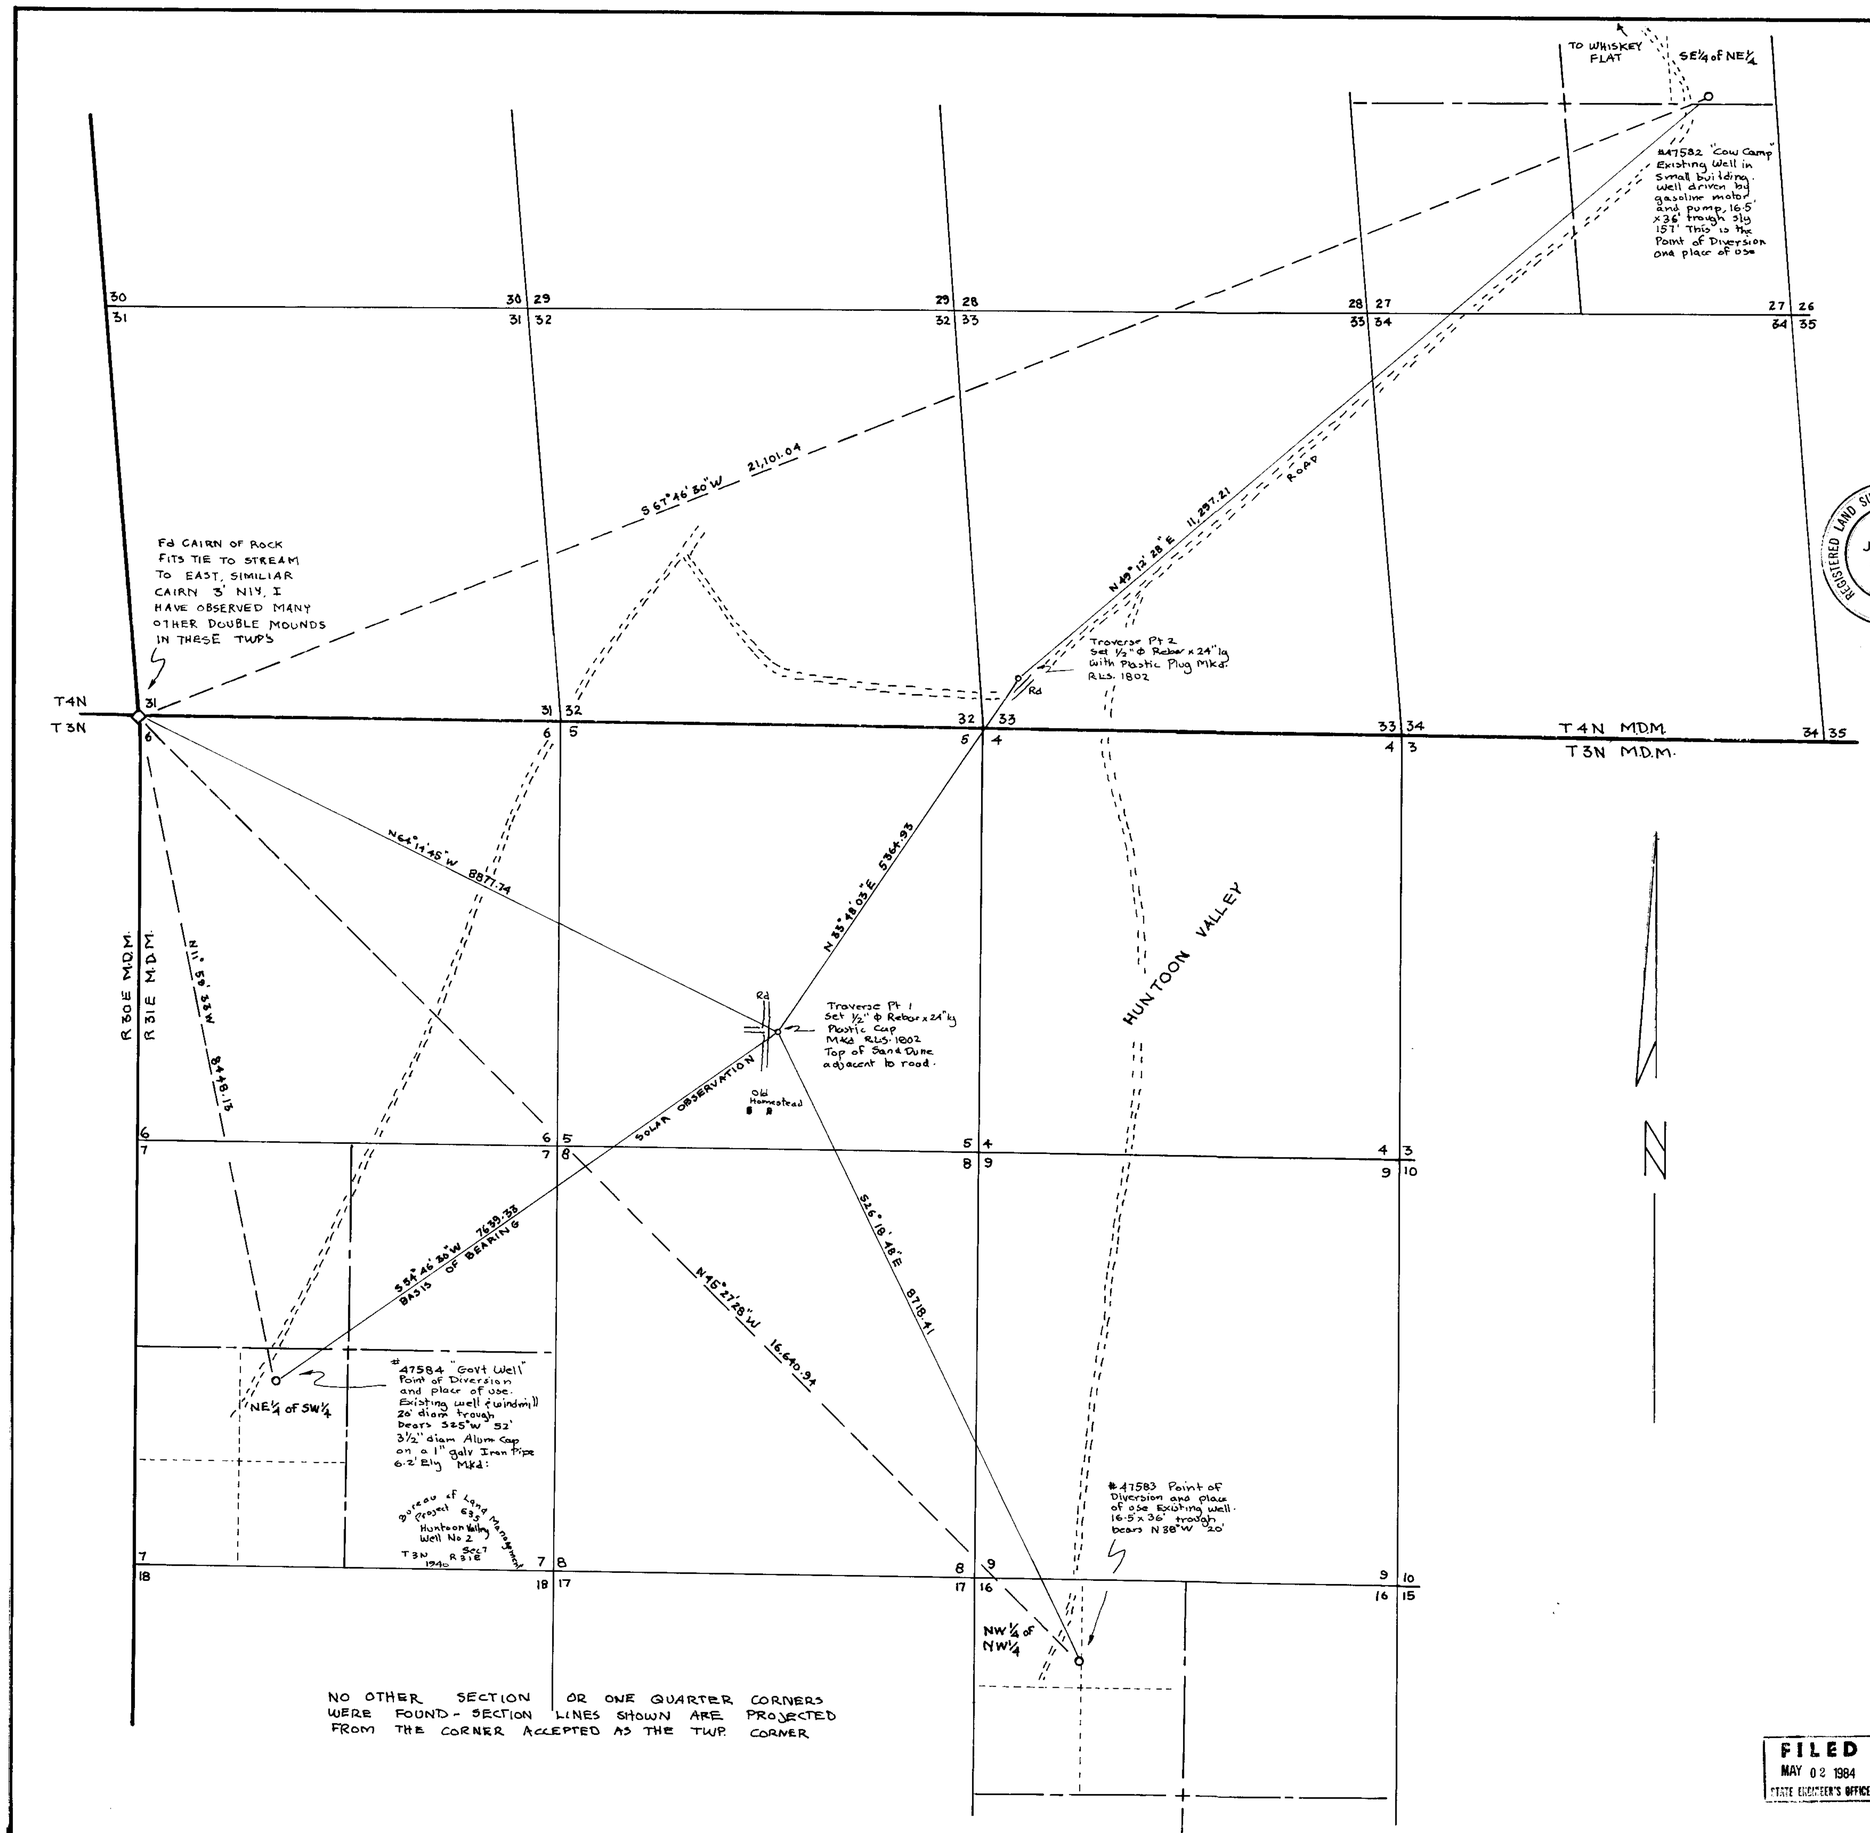


NO OTHER SECTION OR ONE QUARTER CORNERS WERE FOUND - SECTION LINES SHOWN ARE PROJECTED FROM THE CORNER ACCEPTED AS THE TWP. CORNER

STATE OF NEVADA } SS
COUNTY OF LYON

I JOHN P. DAVIS, BEING FIRST DULY SWORN DEPOSE AND SAY THAT THIS MAP, CONSISTING OF (1) SHEET, HAS BEEN CORRECTLY TO THE DESIGNATED SCALE FROM FIELD NOTES OF A SURVEY MADE BY ME ON THE 14th and 15th DAY OF April 1984, THAT IT TRULY AND ACCURATELY REPRESENTS THE LOCATION AND EXTENT OF THE WORKS USED TO DIVERT WATER FROM AN UNDERGROUND SOURCE, IN MINERAL COUNTY, NEVADA FOR MERVIN M. MCKAY ET AL. FOR STOCKWATERING PURPOSES. THAT THE EXISTING POINT OF DIVERSION, THE APPROXIMATE LOCATION AND SIZE OF DIVERTING WORKS, THE PLACE AND MANNER OF USE, AND THE LOCATION AND NAMES OF ALL OTHER WORKS OR STREAMS WHICH ARE CROSSED BY, OR CONNECTED WITH THE SAID WORKS, ARE FULLY AND CORRECTLY DESIGNATED THEREON

REGISTERED LAND SURVEYOR · STATE OF NEVADA
JOHN P. DAVIS
No. 1802

John P. Davis
JOHN P. DAVIS
STATE WATER RIGHTS SURVEYOR #545

SUBSCRIBED AND SWORN TO BEFORE ME THIS 26th DAY OF April 1984
NOTARY PUBLIC IN AND FOR THE COUNTY OF LYON

Luetta A. Sellers

LUETTA A. SELLERS
Notary Public - Nevada
Lyon County
My Appt. Expires March 13, 1988.

BASIS OF BEARING: SOLAR OBSERVATION BY ME

Measurements made with a Wild T1AE and Model 14 Geodimeter which has a 3 Mile Range with 3 Prisims

47582 CERTIFICATE NO. 11357 ISSUED 4/25/86
47583 CERTIFICATE NO. 11358 ISSUED 4/25/86
47584 CERTIFICATE NO. 11359 ISSUED 4/25/86

1000 0 1000 2000 3000

SCALE 1" = 1000'

APPLICATION NO'S 47582, 47583, 47584

MAP
TO ACCOMPANY APPLICATION TO APPROPRIATE WATER FOR STOCK WATERING PURPOSES BY MERVIN M. McKAY AND SONS FROM UNDERGROUND SOURCES SITUATE IN T3N AND T4N R31E, M.D.M., MINERAL COUNTY, NEVADA

BY
JOHN P. DAVIS
BOX 162
WELLINGTON, NEVADA
89444

MAR-APR 1984 FB 36

FILED
MAY 02 1984
STATE ENGINEER'S OFFICE

47584 47583 47582

SN 793