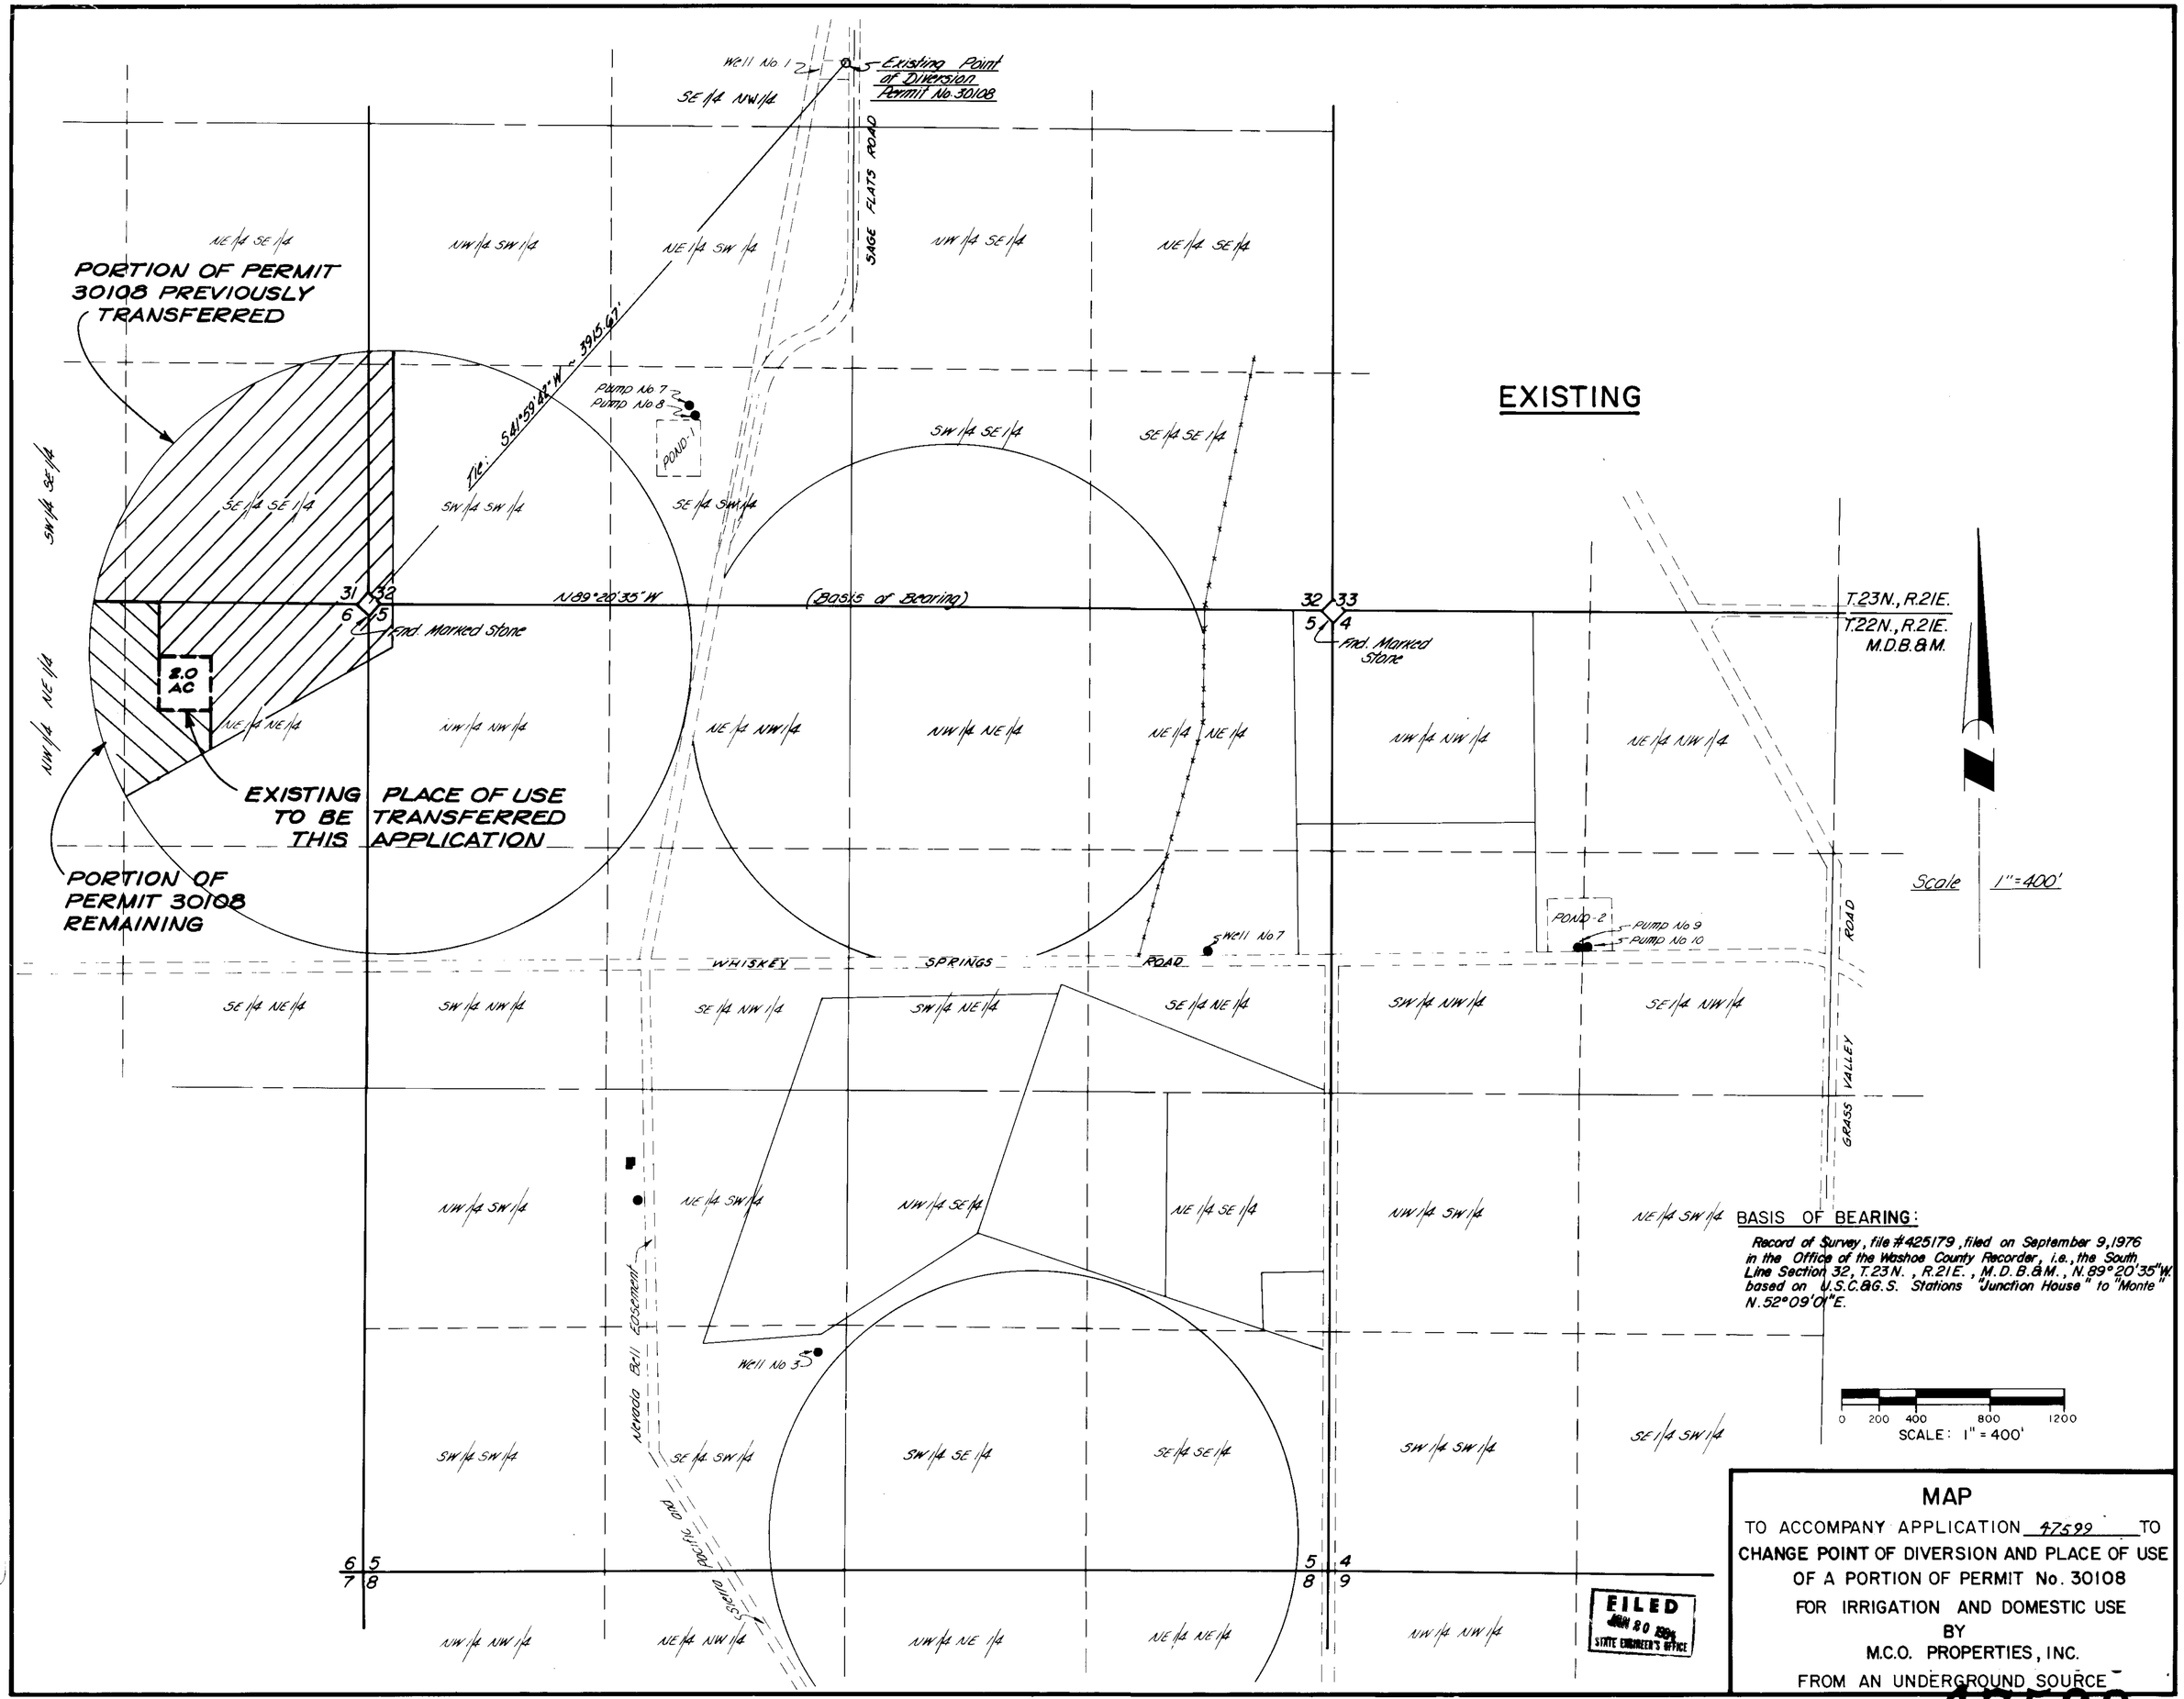

MAP

TO ACCOMPANY APPLICATION 47599 TO

CHANGE POINT OF DIVERSION AND PLACE OF USE

OF A PORTION OF PERMIT No. 30108

FOR IRRIGATION AND DOMESTIC USE

BY

M.C.O. PROPERTIES, INC.

FROM AN UNDERGROUND SOURCE

47599

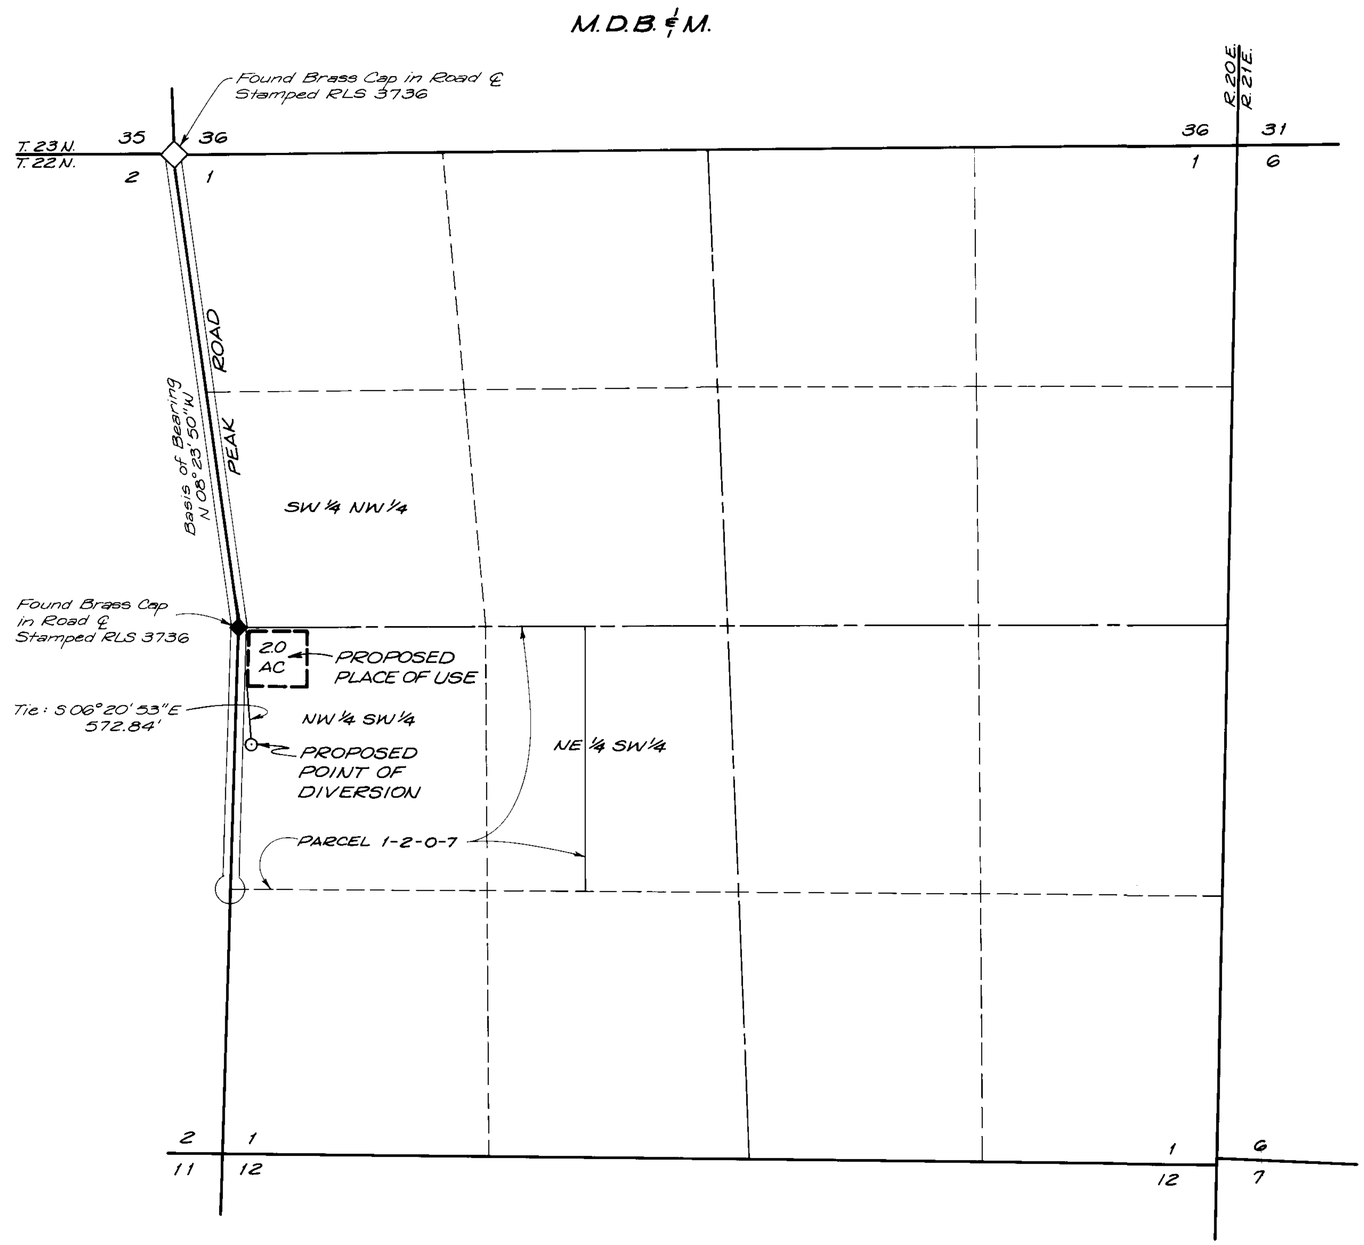

PROPOSED

STATE OF NEVADA
COUNTY OF WASHOE

I, Thomas A. Foote, being first duly sworn, depose & say that this map, consisting of 2 sheets, has been correctly drawn to the designated scale from field notes of a survey made under my supervision and direction, on the 3rd day of January, 1984, that it truly and correctly represents the proposed location and the extent of the works used to divert water from an Underground Source in Washoe County by M.C.O. Properties, Inc. for Irrigation and Domestic Purposes, that the existing and proposed Points of Diversion, the existing and proposed Place of Use, and the location and names of all the works which will cross or connect with the proposed works, and the boundary of all lands, showing by 40 acre subdivisions the areas proposed for Irrigation and Domestic Use are shown hereon.

Thomas A. Foote — 594
State Water Right Surveyor

Subscribed and sworn to before me this 20th day of January, 1984. Notary Public in and for Washoe County, Nevada.

Susan Sinclairfield
Notary Public

SUSAN SINCLAIRFIELD
Notary Public State of Nevada
Appointment Recorded in Washoe County
My Appointment Expires Oct 25, 1985

0 200 400 800 1200
SCALE: 1" = 400'

BASIS OF BEARING

Record of Survey File No. 425177.
Filed September 9, 1976 in the
Office of Washoe County Recorder.
West Line of NW ¼ Section 1 =
N 08° 23' 50" W

FILED
JAN 20 1984
STATE ENGINEER'S OFFICE

PREPARED BY:
THOMAS A. FOOTE & ASSOC. LTD.
160 HUBBARD WAY NO. 2 RENO, NEVADA 89502

DATE: JAN. 6, 1984

MAP

TO ACCOMPANY APPLICATION 47599 TO CHANGE POINT OF DIVERSION AND PLACE OF USE OF A PORTION OF PERMIT No. 30108 FOR IRRIGATION AND DOMESTIC USE

BY
M.C.O. PROPERTIES, INC.

FROM AN UNDERGROUND SOURCE

47599