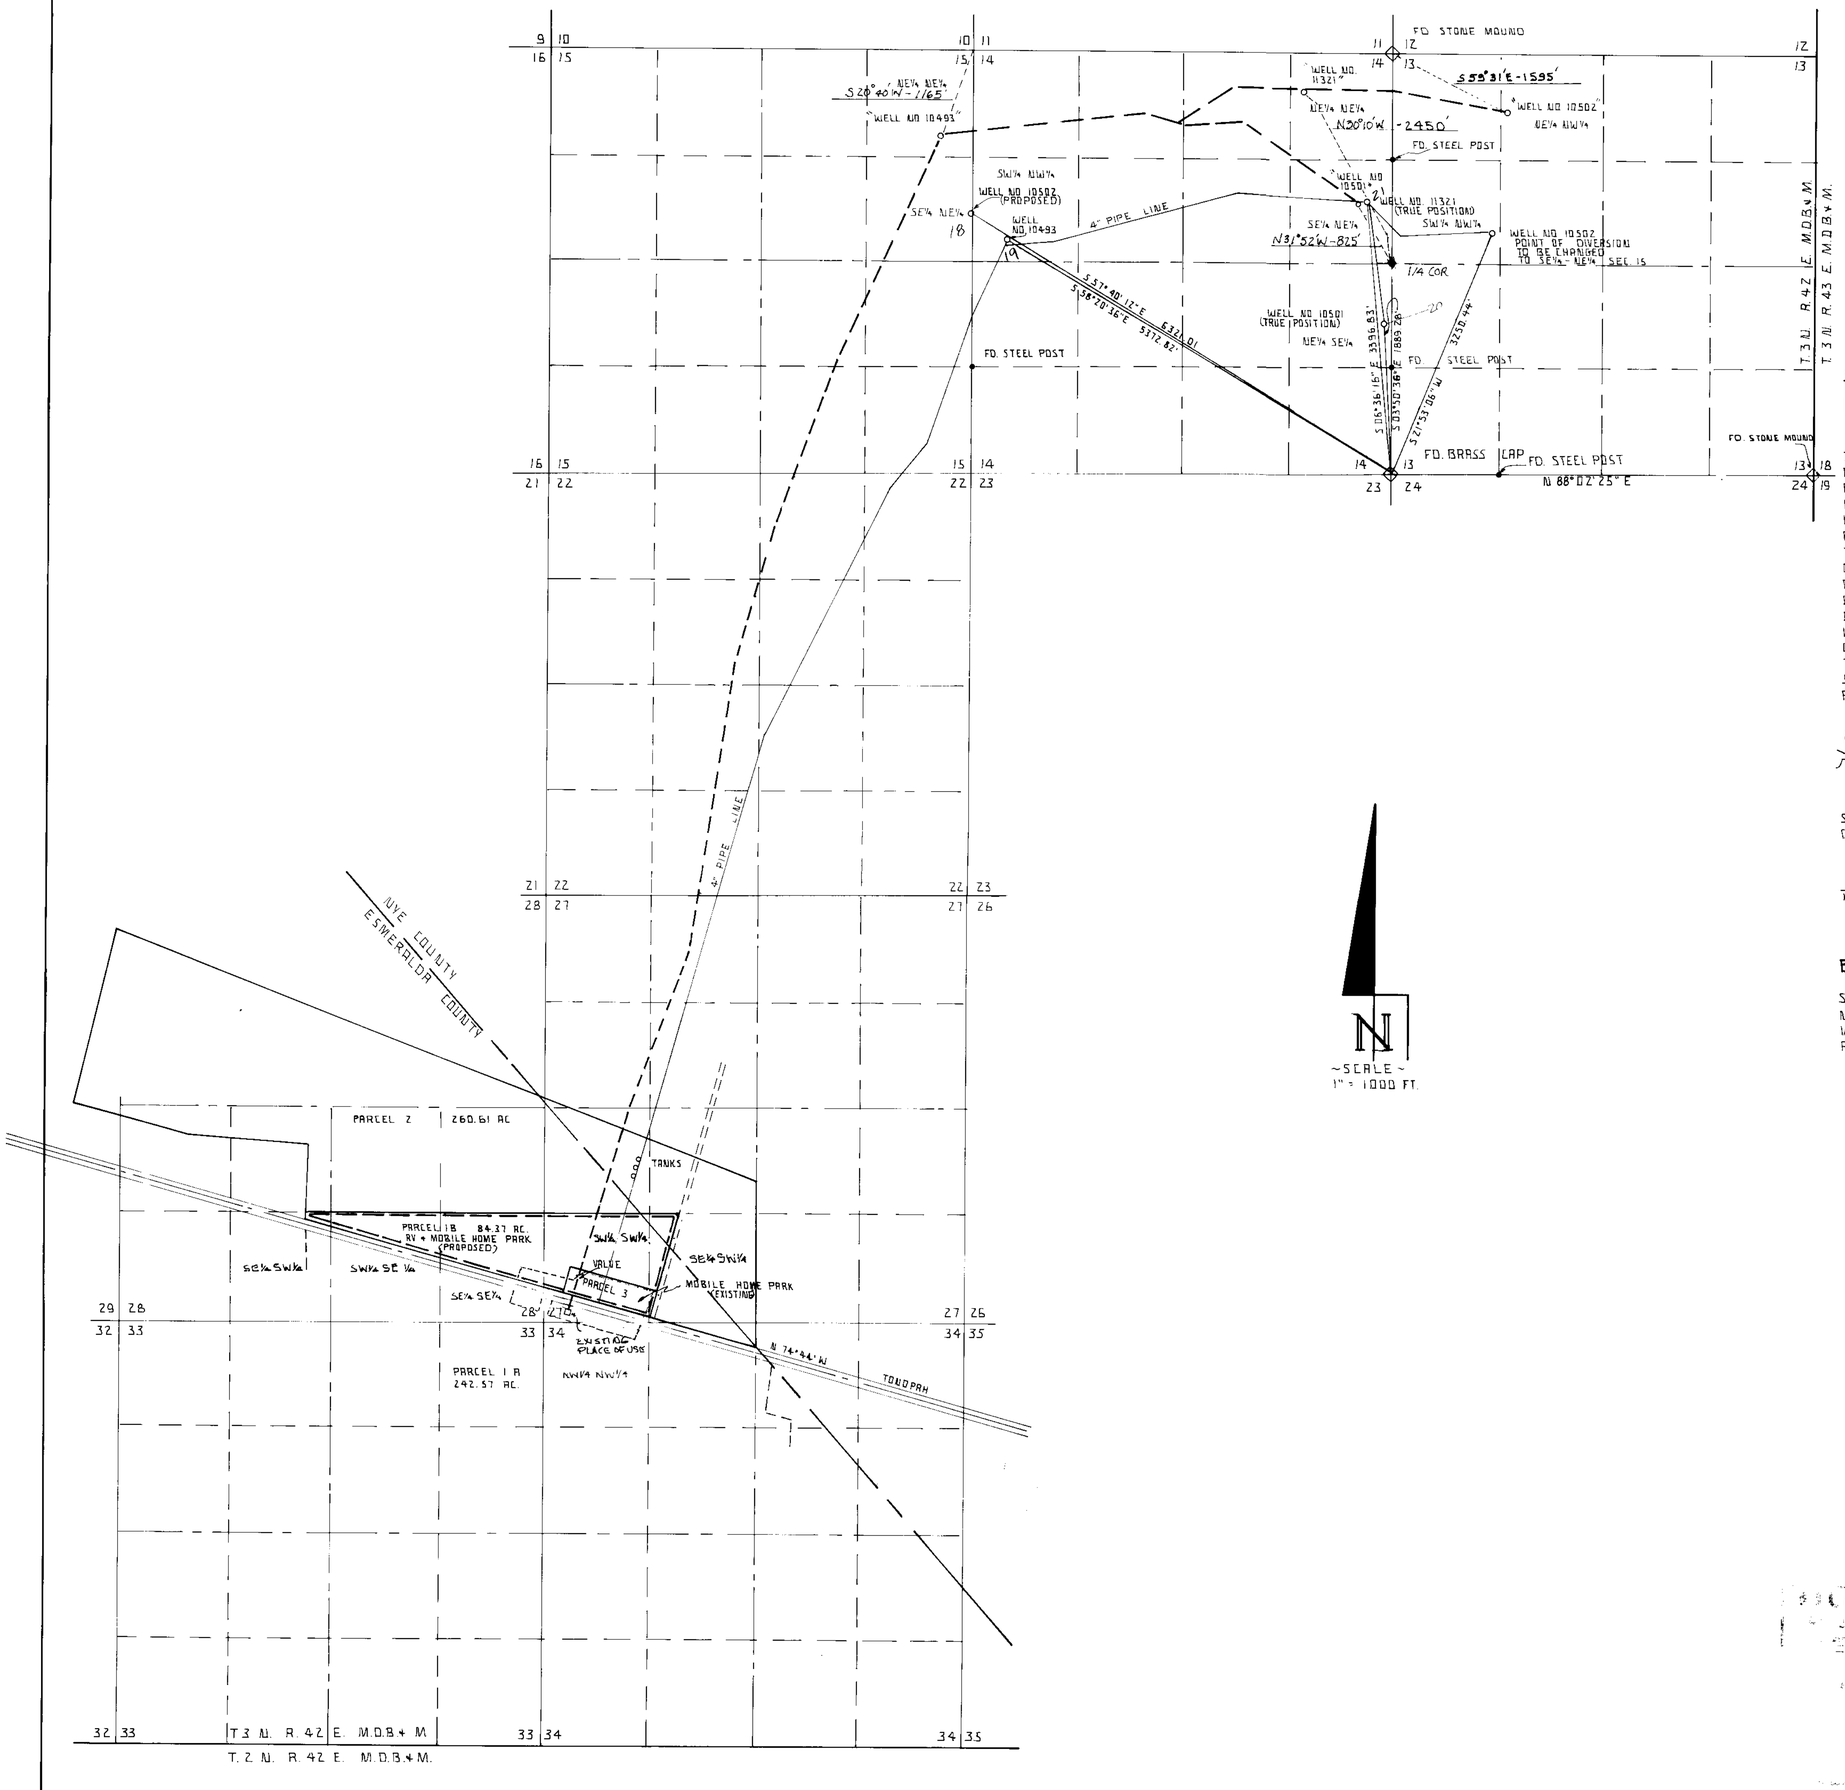

STATE OF NEVADA }
COUNTY OF NYE } SS

I GEORGE M. WILSON, BEING FIRST DULY SWORN, DEPOSE AND SAY THAT THIS MAP CONSISTING OF ONE SHEET, HAS BEEN CORRECTLY DRAWN TO THE DESIGNATED SCALE FROM FIELD NOTES OF A SURVEY MADE BY ME ON DEC. 14TH 1983; THAT IT TRULY AND CORRECTLY REPRESENTS THE PROPOSED LOCATION AND EXTENT OF THE WORKS USED TO DIVERT WATER FROM UNDERGROUND SOURCES IN NYE COUNTY BY A. L. GASPER FOR QUASI-MUNICIPAL AND DOMESTIC PURPOSES. THAT THE PROPOSED POINT OF DIVERSION THE APPROXIMATE LOCATION AND SIZE OF THE DIVERTING CHANNEL ALL RESERVOIRS OR BASINS THE LOCATION AND NAMES OF ALL OTHER WORKS WHICH WILL CROSS OR CONNECT WITH THE PROPOSED WORKS AND THE BOUNDARY OF ALL LANDS SHOWING BY 40 ACRE SUBDIVISIONS THE AREAS PROPOSED TO BE UTILIZED ARE FULLY AND CORRECTLY DESIGNATED THEREON.

George M. Wilson
STATED WATER RIGHT SURVEYOR

SUBSCRIBED AND SWORN TO BEFORE ME THIS 30th DAY OF DECEMBER 1983

Dolores L. Stennett
NOTARY PUBLIC IN AND FOR CHURCHILL COUNTY NEVADA

BASIS OF BEARINGS

SOUTH LINE OF SEC. 13 T. 3 N. R. 42 E. M.D.B.&M. N 88°02' 25" E (RECORD- BOUNDY, 1982 - MAP FILED WITH THE DIVISION OF WATER RESOURCES FOR TONOPAH PUBLIC UTILITIES)

SCALE IN FEET

0 1000 2000 3000 4000 5000

47618, 19, 20, 21

MAP
TO ACCOMPANY CHANGES IN THE POINTS OF DIVERSION PLACE AND MANNER OF USE UNDER PERMITS 10493-10501-10502-11321 BY A.L. GASPER FOR QUASI-MUNICIPAL + DOMESTIC PURPOSES. IN T. 3 N. R. 42 E. M.D.B.&M IN NYE COUNTY NEVADA

47621,47620,47619,47618