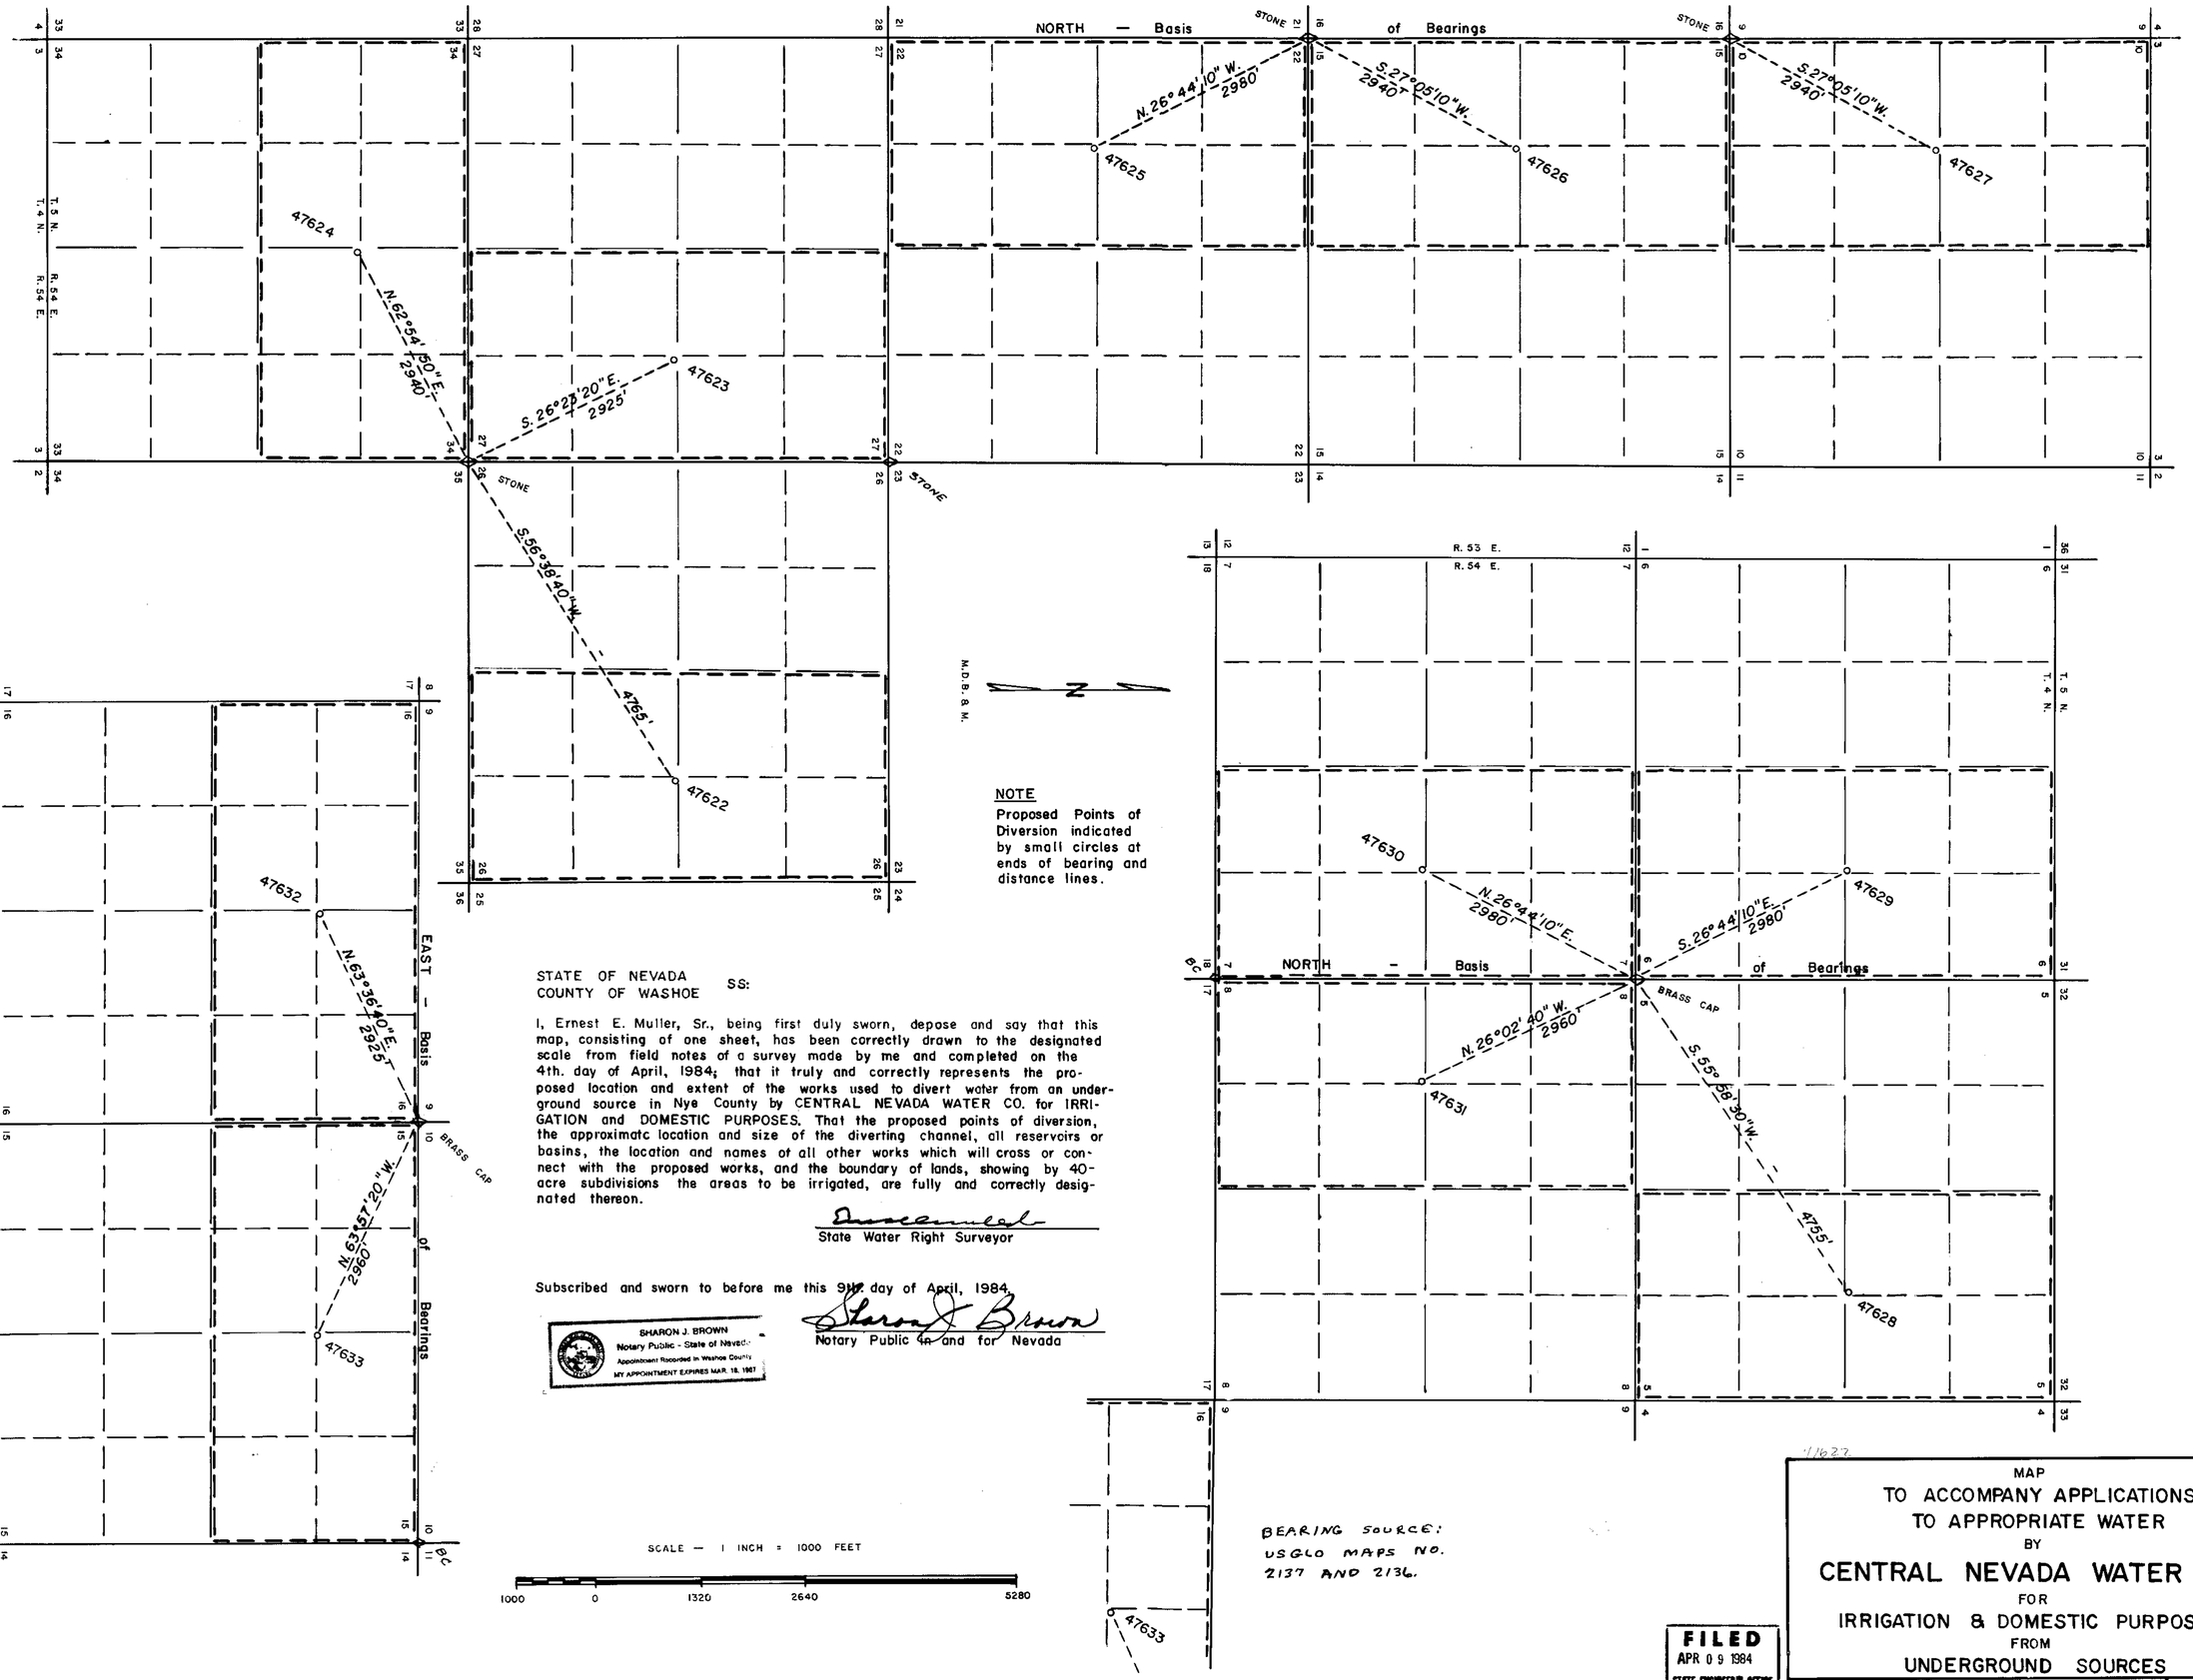

STATE OF NEVADA
COUNTY OF WASHOE SS:

I, Ernest E. Muller, Sr., being first duly sworn, depose and say that this map, consisting of one sheet, has been correctly drawn to the designated scale from field notes of a survey made by me and completed on the 4th. day of April, 1984; that it truly and correctly represents the proposed location and extent of the works used to divert water from an underground source in Nye County by CENTRAL NEVADA WATER CO. for IRRIGATION and DOMESTIC PURPOSES. That the proposed points of diversion, the approximate location and size of the diverting channel, all reservoirs or basins, the location and names of all other works which will cross or connect with the proposed works, and the boundary of lands, showing by 40-acre subdivisions the areas to be irrigated, are fully and correctly designated thereon.

State Water Right Surveyor

Subscribed and sworn to before me this 9th day of April, 1984.

SHARON J. BROWN
Notary Public - State of Nevada
Appointment Recorded in Washoe County
MY APPOINTMENT EXPIRES MAR. 18, 1987

Notary Public in and for Nevada

FILED
APR 09 1984
STATE ENGINEER'S OFFICE

MAP
TO ACCOMPANY APPLICATIONS
TO APPROPRIATE WATER
BY
CENTRAL NEVADA WATER CO.
FOR
IRRIGATION & DOMESTIC PURPOSES
FROM
UNDERGROUND SOURCES

BIG E, INC., 750 WEST PUEBLO ST., RENO, NV., 89509 | 84.04.05

47633 - 47622