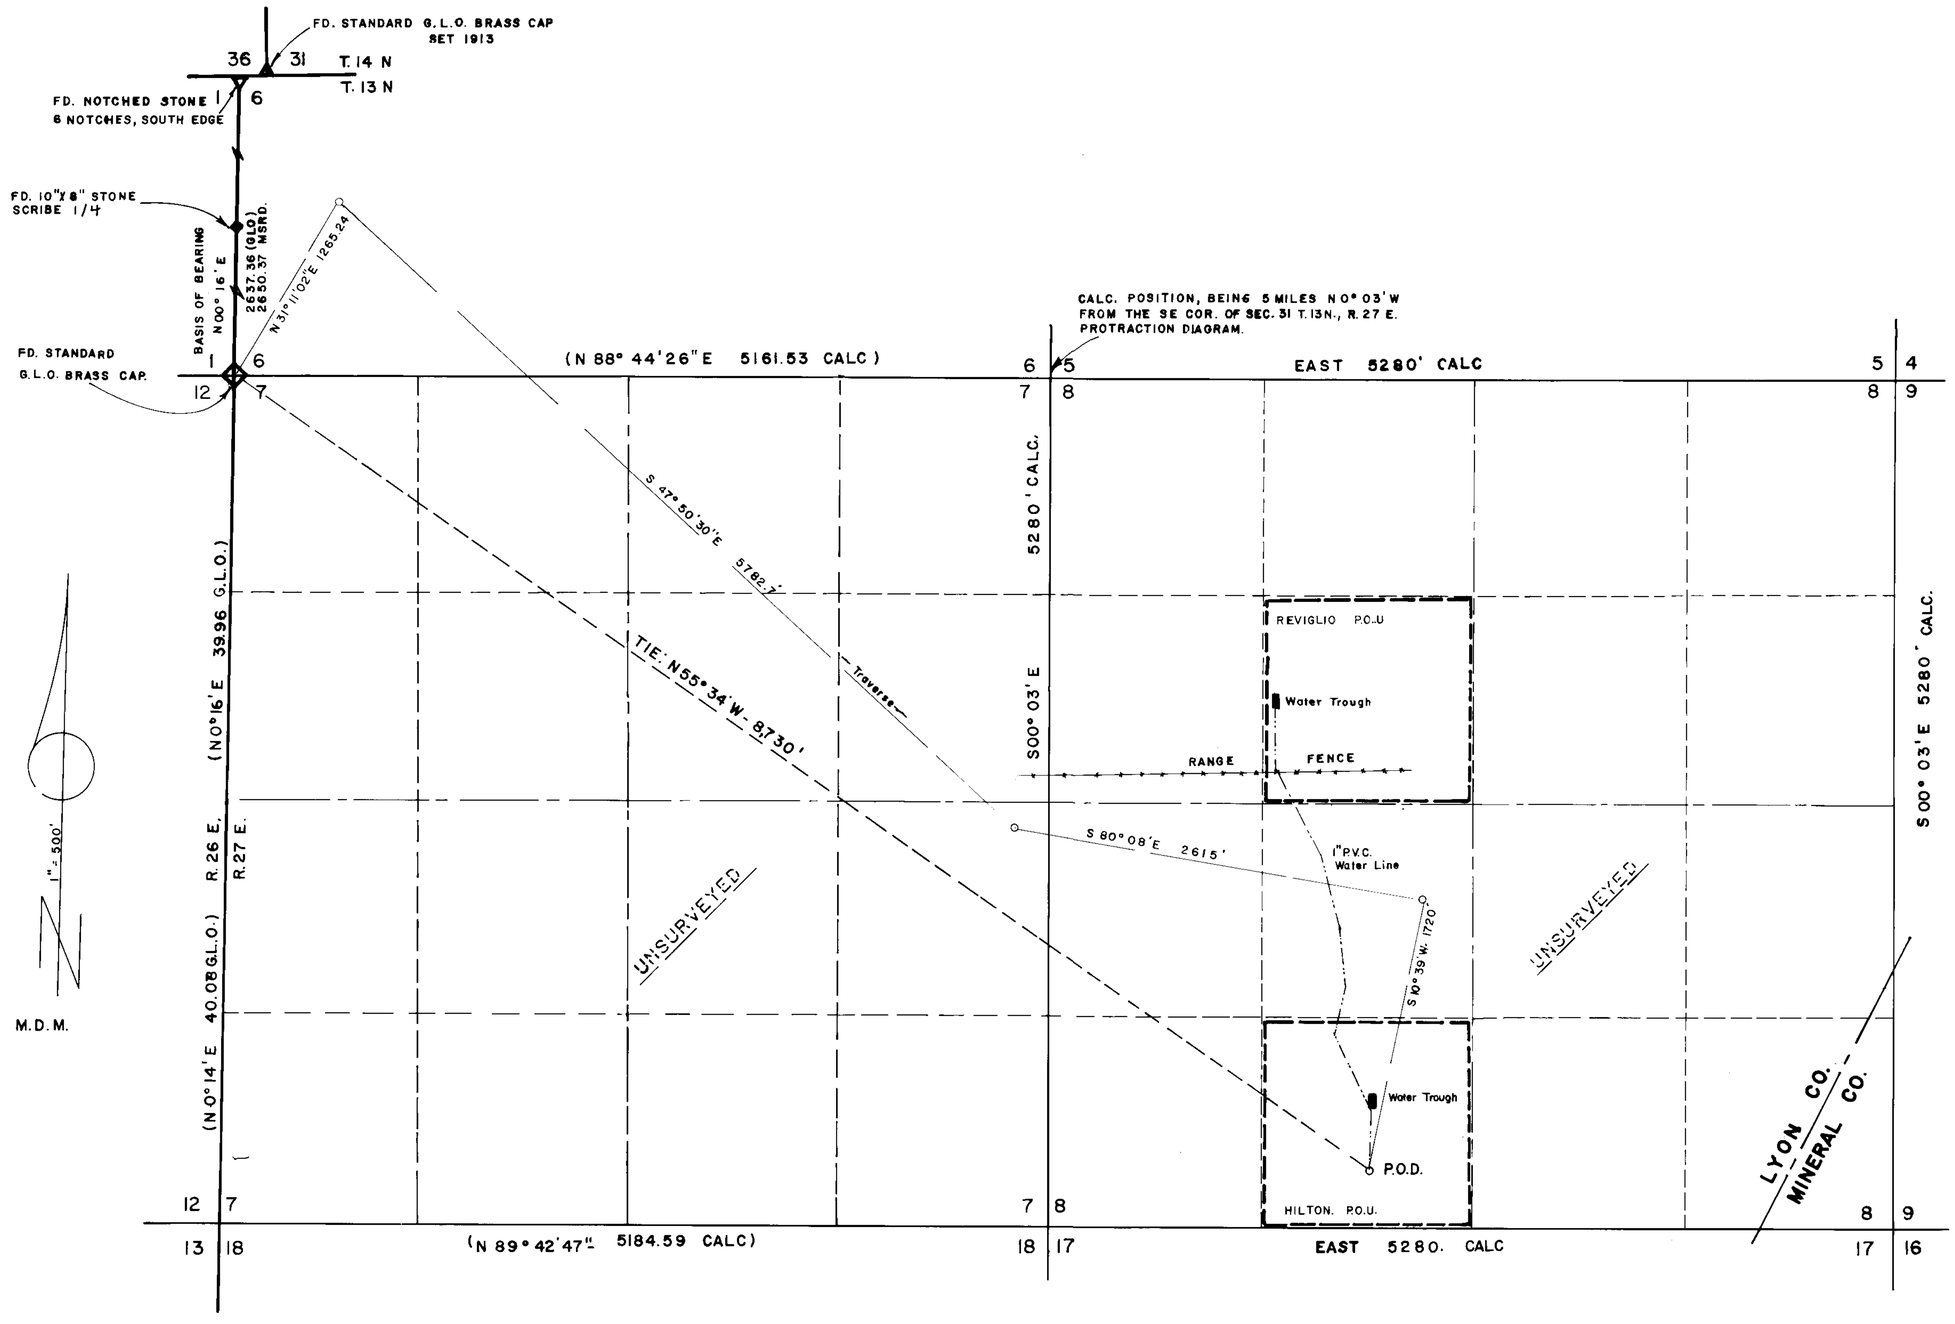

STATE OF NEVADA
COUNTY OF WASHOE } S.S.

I, *ELMER J. PLUMMER* being first duly sworn, depose and say that this map is correctly drawn to the designated scale from field survey notes, that the map truly represents the proposed works to divert water from an underground source in *LYON* County for *STOCK WATERING* purposes, that the points of diversion and extent of the lands owned and controlled by the applicant are fully and correctly designated hereon.

Elmer J. Plummer
ELMER J. PLUMMER, STATE WATER SURVEYOR NO. 566

CERTIFICATE NO. *12669* ISSUED *2-25-91*

SCALE IN FEET 1" = 500'

0 500 1000 1500 2000 2500

PERMIT NO 47650 (AMENDED)
HENDRIX WELL

STATE OF NEVADA
COUNTY OF WASHOE } S.S.

Subscribed and sworn to before me this *16* day of *April*, 1984
Notary Public in and for Washoe County, Nevada.

Nancy A. Plummer
Notary Public

BASIS OF BEARING :
B.L.M. PLAT
NEVADA PROTRACTION DIAGRAM
Ts 12, 13, and 14 N, R. 27 E.
DATED OCT. 26, 1964
West line Sec 6, ie: N 00° 16' E

FILED

MAP

TO ACCOMPANY APPLICATION TO APPORIATE WATER
FOR STOCK WATERING PURPOSES
BY BARRON & MARILYN JUNE HILTON, dba. FLYING "M" RANCH and TOM REVIGLIO
FROM UNDERGROUND SOURCES
IN LYON COUNTY, NEVADA

ASSOCIATED LAND SURVEYORS
644 PYRAMID WAY
SPARKS, NEVADA 89431
PHONE NO. (702) 356-0204

Project No. 3438.12

47650