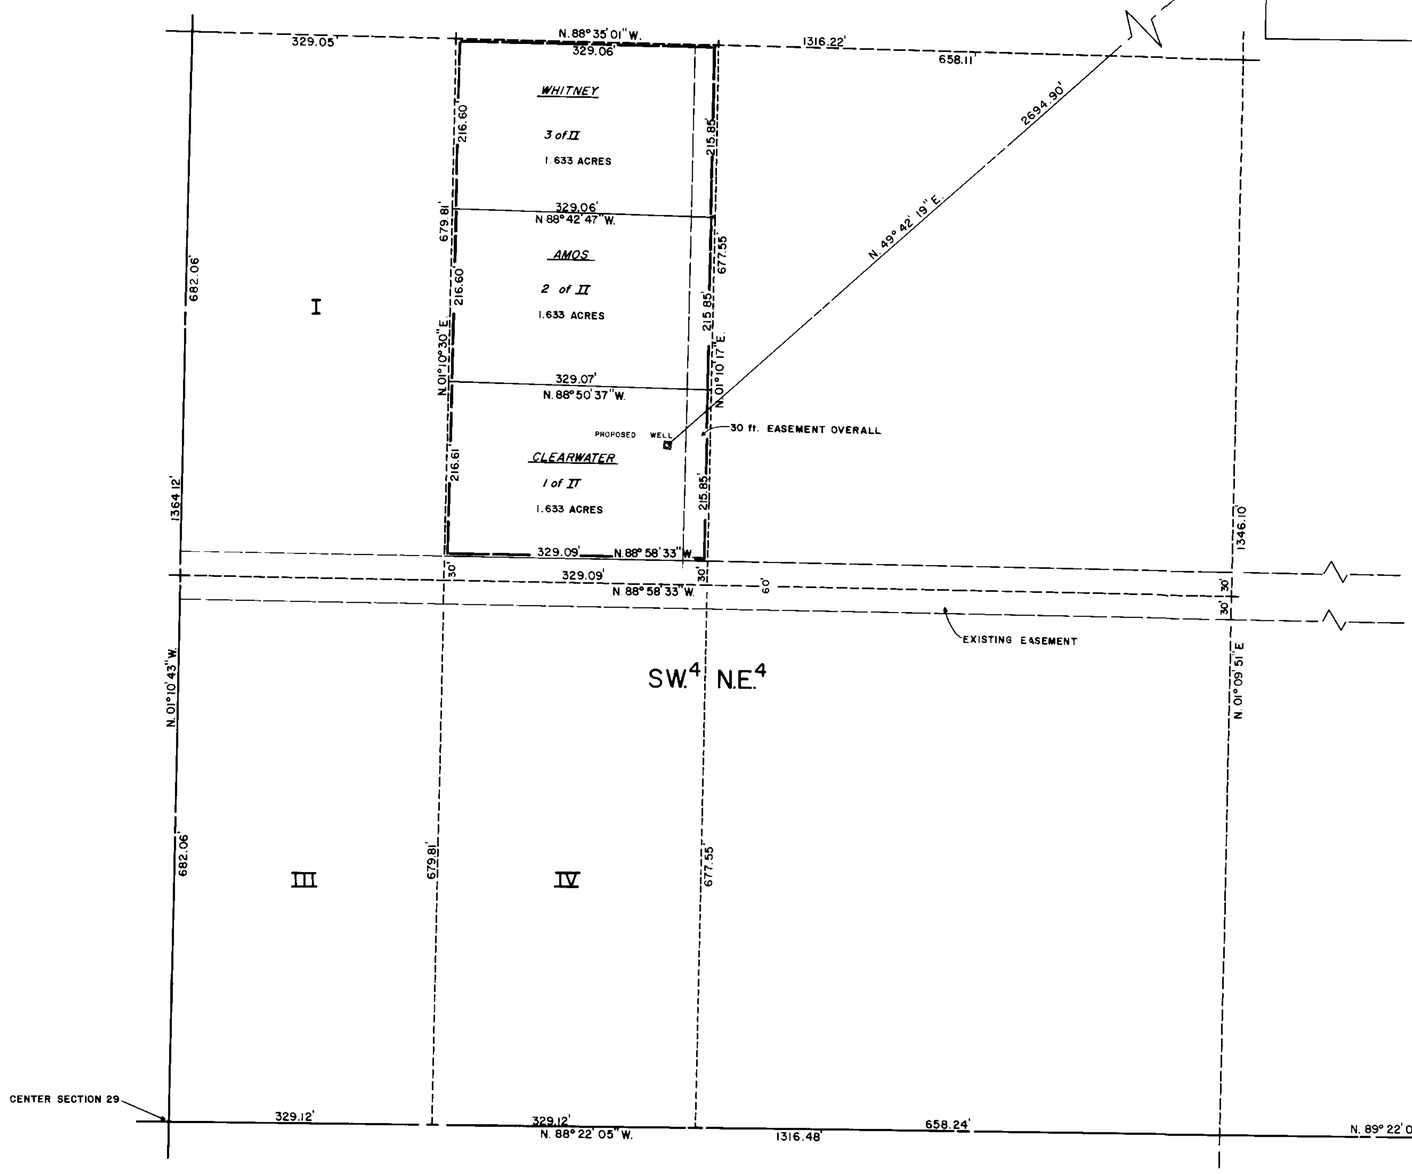

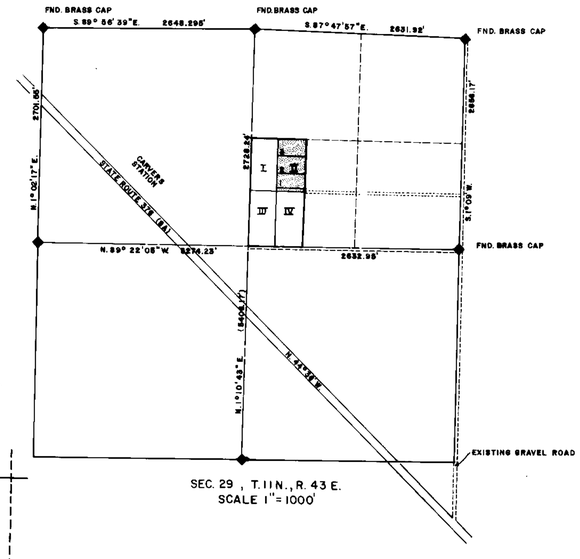

NORTH

STATE OF NEVADA }
COUNTY OF NYE } SS

I WALLACE T BOUNDY , BEING FIRST DULY SWORN DEPOSED AND SAY THAT THIS MAP CONSISTING OF ONE SHEET, HAS BEEN CORRECTLY DRAWN TO THE DESIGNATED SCALE FROM FIELD NOTES OF A SURVEY MADE ON December 19 1983, THAT IT, TRULY AND CORRECTLY REPRESENTS THE PROPOSED LOCATION AND EXTENT OF THE WORKS TO DIVERT WATER FROM an underground SOURCES, IN NYE COUNTY, NEVADA, BY GREGORY P. AMOS ET AL, FOR QUASI - MUNICIPAL PURPOSES. THAT THE POINT OF DIVERSION, THE APPROXIMATE LOCATION AND SIZE OF THE DIVERTING CHANNEL, ALL RESERVOIRS OR BASINS, THE LOCATION AND NAMES OF ALL OTHER WORKS, WHICH WILL CROSS OR CONNECT WITH PURPOSED WORKS, AND THE BOUNDARIES OF ALL LANDS SHOWING THE AREAS PROPOSED TO BE Utilized , ARE FULLY AND CORRECTLY DESIGNATED THEREON

Wallace T. Boundy
STATE WATER RIGHT SURVEYOR
#584

Subscribed and sworn to before me this 2nd day of Feb 1984

Ruth E. Kelley
NOTARY PUBLIC IN AND FOR NYE COUNTY, NEVADA

BASIS OF BEARINGS

THAT LINE BETWEEN THE NE COR OF SEC 29 and THE E. 1/4 COR. OF SAME SEC. 29, T11N., R. 43 E, MDB&M., CARVERS TOWNSITE, NYE COUNTY, NEVADA, AS STATED IN DETAIL, PER BLM TOWNSHIP SURVEY PLAT, S 01° 09' W.

LEGEND

- FOUND SEC. COR., STANDARD B.L.M. BRASS CAP
- PROPOSED WELL SITE
- PLACE OF USE
- EXISTING ROAD and UTILITY EASEMENT

SCALE: 1in = 100ft (0 10 30 50 70 90 100 150 200 300)

FILED
STATE ENGINEER'S OFFICE

BOUNDY LAND SURVEYING
TONOPAH , NEVADA

MAP TO ACCOMPANY APPLICATION TO APPROPRIATE WATER

FOR: QUASI - MUNICIPAL PURPOSES from an UNDERGROUND SOURCE in the S.E.4 N.W.4 S.W.4 N.E.4 SEC. 29, T. 11 N, R. 43 E., M.D.B&M., CARVERS TOWNSITE, NYE COUNTY, NEVADA..

BY: GREGORY P AMOS and MARY ANN AMOS
PO BOX 296, ROUND MOUNTAIN, NEV, 89045
STEVE CLEARWATER and LISA CLEARWATER
6819 BONILLA DR., LAS VEGAS, NEV, 89103
AUDREY WHITNEY
P.O. BOX 882, LINCOLN CITY, OR., 97367

47661 364