Sheet no. 1 of 1 sheets

N

Sections 28-29, T.22N., R.27E.,
M. D. B.&M.

STATE OF NEVADA,
COUNTY OF HUMBOLDT } S.S.

I, CARL J. CROSBY, being first duly sworn, depose and say that this map, consisting of 1 sheet, has been correctly drawn to the designated scale from field notes of a survey made under my supervision and direction on February 20, 1984; that it truly and correctly represents the proposed location and extent of the works used to divert water from underground in Churchill County, by CHARLES C. RODGERS, for mining, milling, and domestic purposes. That the proposed point of diversion, the location of the millsite and the location and names of all other works or streams which are crossed by or connected with said works, are fully and correctly designated hereon.

Carl J. Crosby
State Water Right Surveyor no. 542

Subscribed and sworn to before me this 21st day of February, 1984.

Rita L. Shafer
Notary Public in and for Humboldt County, Nevada

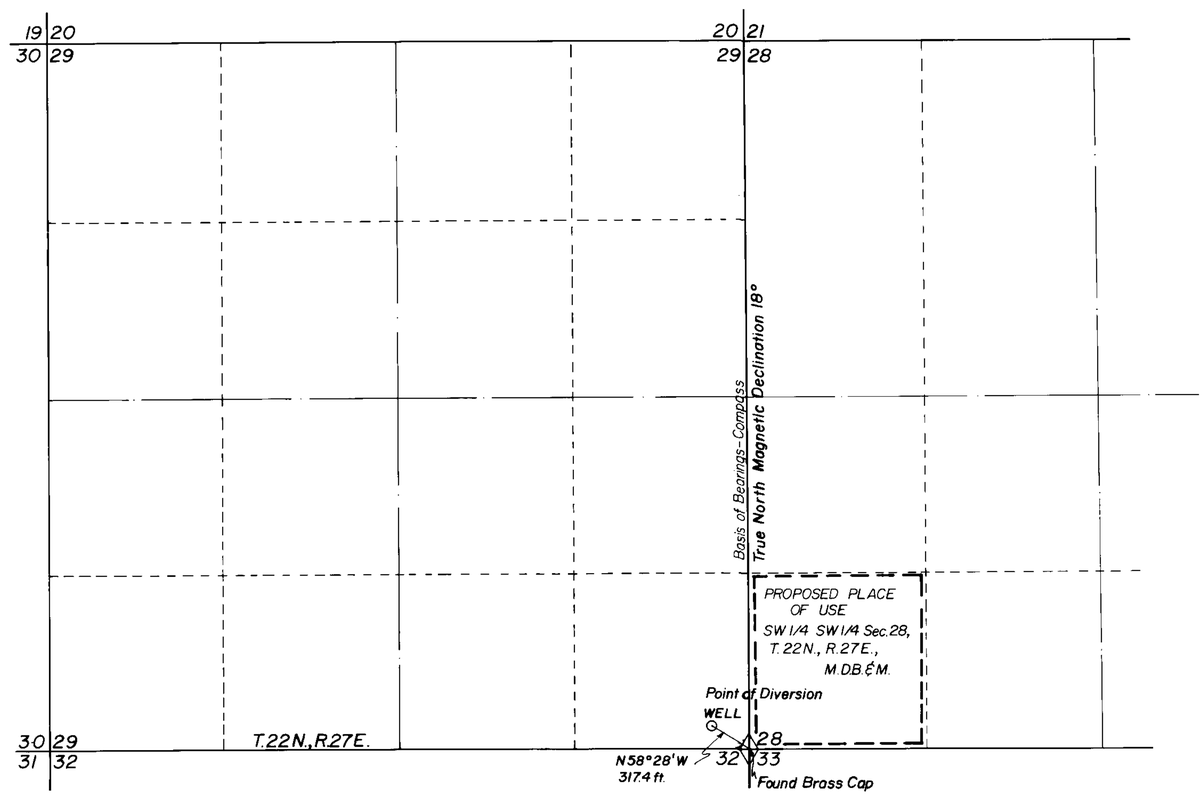

SCALE 1" = 600'

0 600 1200 1800 2400 3000

FILED

47682 48524

MAP

TO ACCOMPANY APPLICATION TO
APPROPRIATE WATER FOR
MINING, MILLING AND DOMESTIC PURPOSES
BY

CHARLES C. RODGERS

FROM AN UNDERGROUND SOURCE

CHURCHILL COUNTY NEVADA

CROSBY SURVEYING
511 WEST 4th STREET
P.O. Box 1118
WINNEMUCCA, NEVADA 89445
(702) 623-2731

48524 47682