CULTURAL MAP TABULATION						
SECTION	SUB-DIVISION	TOWN-SHIP	RANGE	CULTIVATED ACREAGE	DESCRIPTION OF CULTURE	DATE OF FIRST CULTURE
18	LOT 3	T 16 N.	R. 40 E	40 AC.	ALFALFA	
18	LOT 4	T 16 N	R 40 E	40 AC.	ALFALFA	
19	LOT 1	T 16 N	R 40 E	36 AC.	ALFALFA	
19	LOT 2	T 16 N	R 40 E	39 AC.	ALFALFA	
19	SE¼-NW¼	T 16 N	R 40 E	38 AC.	ALFALFA	

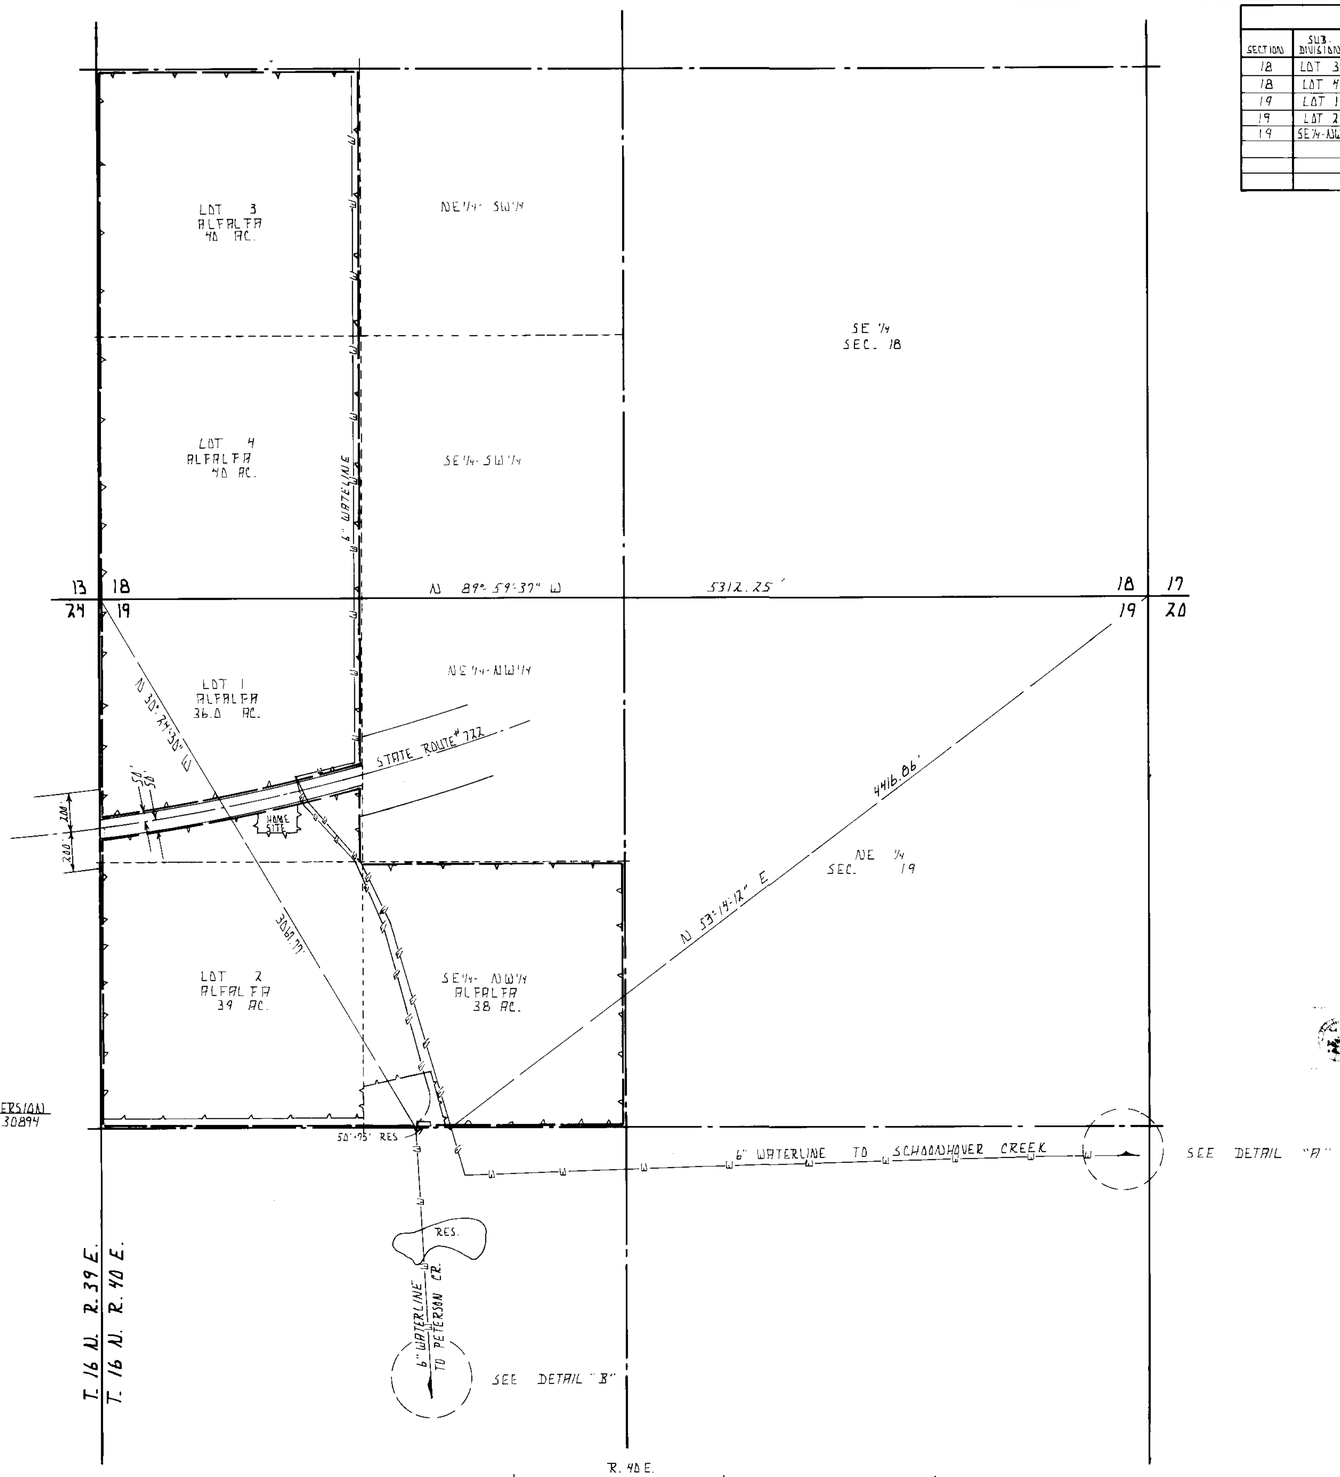

TRAVERSE OF PETERSON DITCH & PIPELINE
SCALE 1" = 2000 FT.

DETAIL "B"

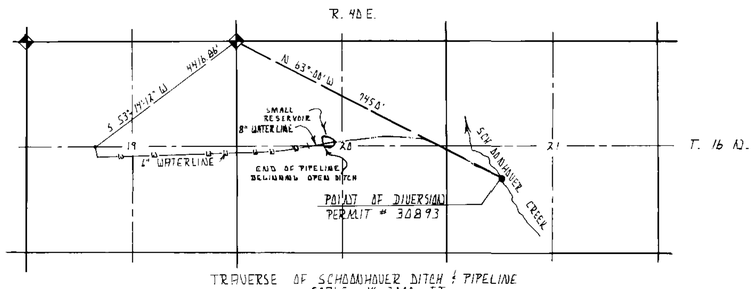

TRAVERSE OF SCHOONOVER DITCH & PIPELINE
SCALE 1" = 2000 FT.

DETAIL "A"

MAP TO ACCOMPANY PROOF OF BENEFICIAL USE UNDER PERMIT NO. 30893 & 30894 FOR IRRIGATION USE.

STATE OF NEVADA }
COUNTY OF CHURCHILL } SS

J. LOWELL D. EMERY, BEING FIRST DULY SWORN DEPOSE AND SAY THAT THIS MAP CONSISTING OF ONE SHEET WAS BEEN CORRECTLY DRAWN TO THE DESIGNATED SCALE FROM FIELD NOTES OF A SURVEY MADE BY ME BETWEEN THE 25TH AND 26TH DAYS OF MAY 1983; THAT IT TRULY AND CORRECTLY REPRESENTS THE LOCATION AND EXTENT OF THE WORKS USED TO DIVERT WATER FROM AN UNDERGROUND SOURCE IN LANDER COUNTY BY.

HARRY L. & KATHERINE BROWN
APPLICANT

FOR IRRIGATION PURPOSES UNDER PERMIT NO 30893 & 30894. THAT THE POINT OF DIVERSION THE LOCATION SIZE AND GRADES OF THE DIVERTING CHANNEL LOCATION AND DESCRIPTION OF ALL MEASURING DEVICES THE LOCATION AND EXTENT OF LANDS OWNED OR CONTROLLED BY THE APPLICANT UPON WHICH WATER APPLIED FOR UNDER PERMIT NO. 30893 30894 ARE USED TOGETHER WITH THE AREA AND KIND OF CULTURE IN THE 200 ARE SUBDIVISION AND THE LOCATION AND NAME OF ALL OTHER WORKS OR STREAMS WHICH ARE CROSSED BY OR CONNECTED WITH SAID WORKS ARE FULLY AND CORRECTLY DESIGNATED THEREON.

Lowell D. Emery
LOWELL D. EMERY S.W.R.S. 536

SUBSCRIBED AND SWORN TO BEFORE ME THIS 23RD DAY OF JAN. 1984 NOTARY PUBLIC IN AND FOR CHURCHILL COUNTY, NEVADA.

Delbert R. Tuff
NOTARY PUBLIC

SCALE 1" = 400 FT.

0 660 1320 1980 2640

MAP TO ACCOMPANY PROOF OF BENEFICIAL USE UNDER PERMIT NO. 30893 & 30894 FOR IRRIGATION USE.

BY. HARRY L. & KATHERINE BROWN
FROM. SCHOONOVER & PETERSON CREEKS

DRAWN BY.
BUZZ FITZPATRICK
DATE. JUNE 7. 1983
SCALE. 1" = 400 FT.

SURVEYED BY.
LOWELL D EMERY S.W.R.S. 536
P.O. BOX 84
FALLON, NEVADA 89406

47696 47695