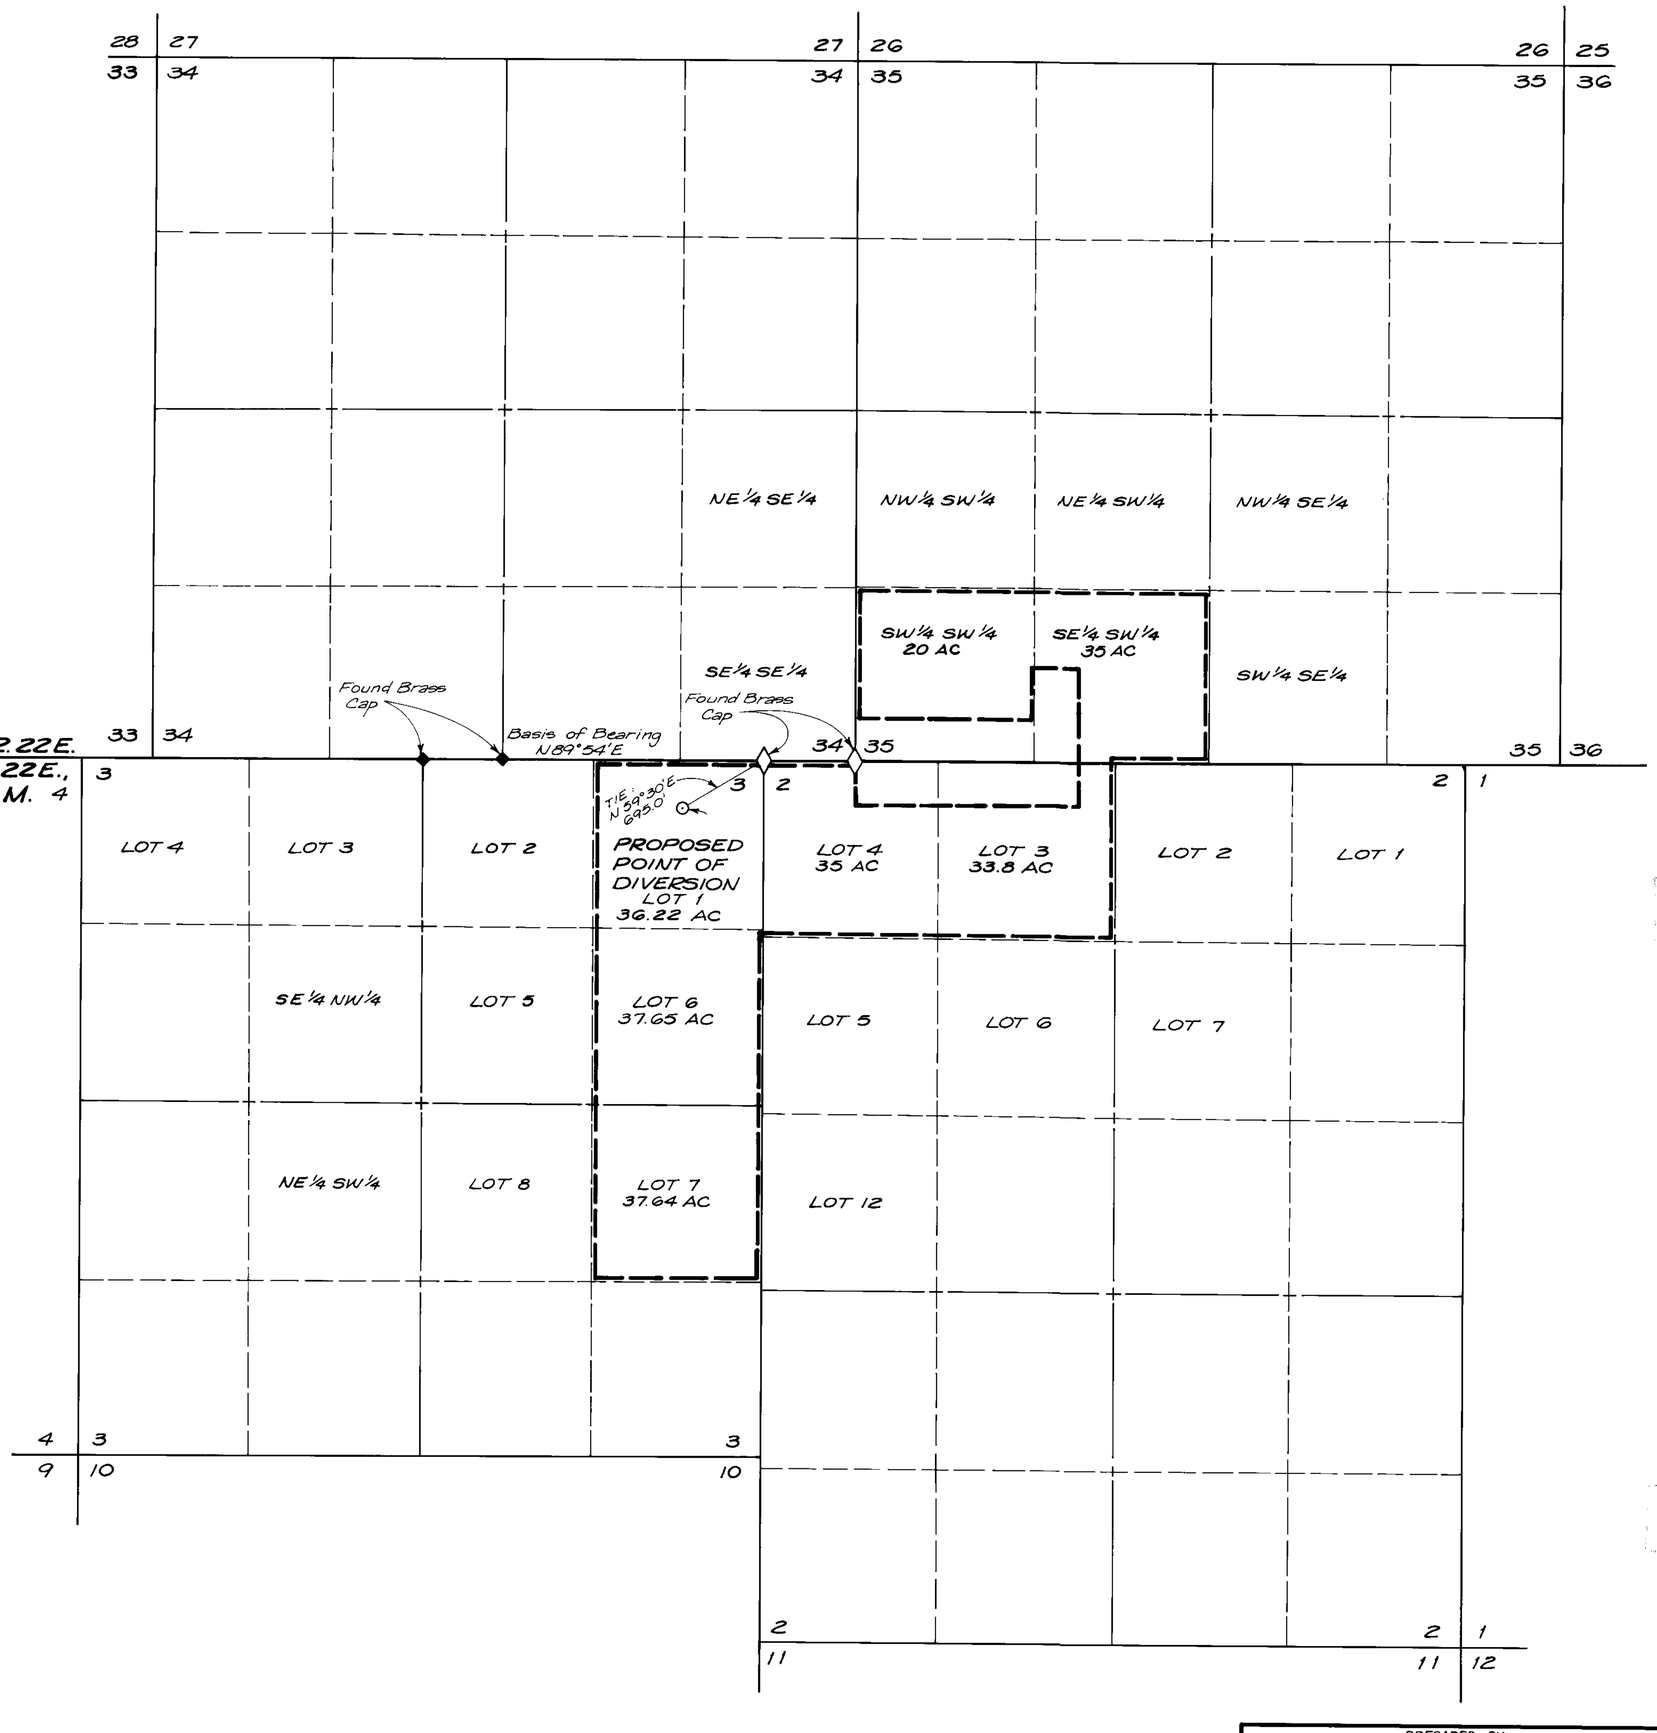

STATE OF NEVADA
COUNTY OF WASHOE

I, Thomas A. Foote, being first duly sworn, depose and say that this map consisting of one sheet has been correctly drawn to the designated scale from field notes of a survey made under my supervision and direction on the 3rd day of March, 1984; that it truly and correctly represents the proposed location and the extent of the works used to divert water from an underground source in Washoe County by Bruno Selmi for irrigation and domestic purposes; that the proposed Point of Diversion, the location and names of all other works which will cross or connect with the proposed works and the boundary of all lands, showing by 40 acre subdivisions, the area proposed to be irrigated, are fully and correctly designated hereon.

Thomas A. Foote — 594
Thomas A. Foote — State Water Right Surveyor

Subscribed and sworn to before me this 28th day of March, 1984, Notary Public in and for Washoe County, Nevada.

Elizabeth A. Dottei
Notary Public

BASIS OF BEARINGS

GLO Plat of 1917, South Line of SE¼ Section 34 = N 89°54'E.

N

0 600 1200 1800
300

SCALE: 1" = 600'

PREPARED BY:
THOMAS A. FOOTE & ASSOC., LTD.
160 HUBBARD WAY NO. 2 RENO, NV 89502

DATE: MARCH 5, 1984 | SHEET: 1 OF 1

MAP
TO ACCOMPANY APPLICATION
47699

TO APPROPRIATE WATER
FROM: AN UNDERGROUND SOURCE
BY: BRUNO SELMI
FOR: IRRIGATION & DOMESTIC PURPOSES

47699