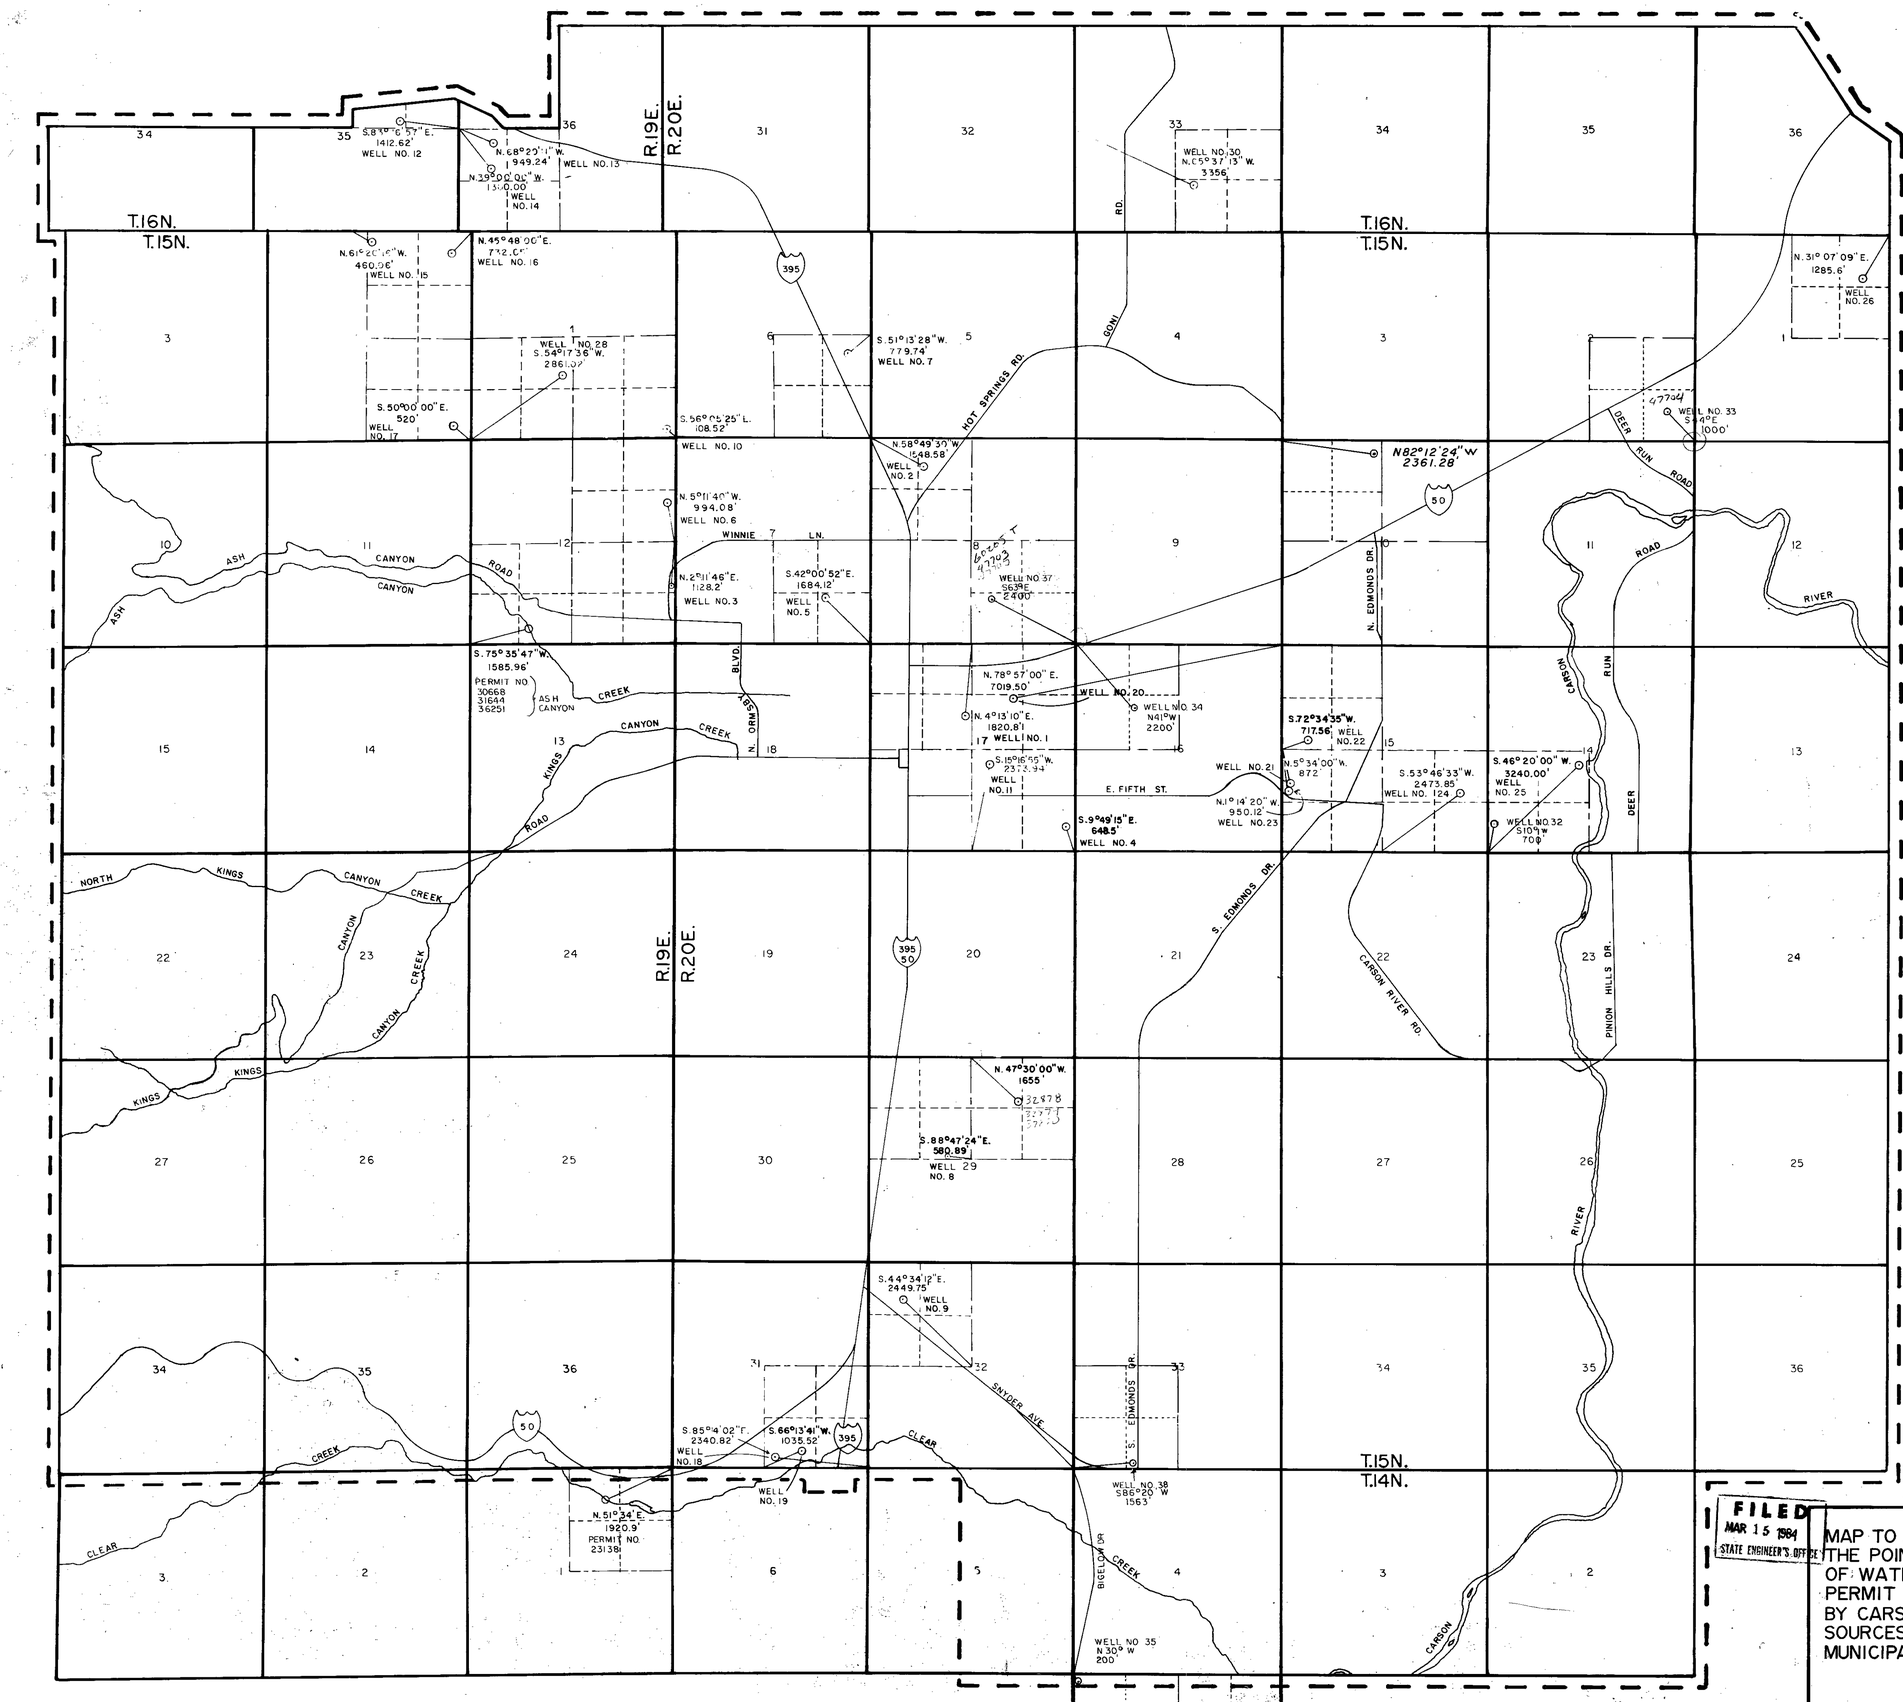

I, LAWRENCE A. WERNER, BEING FIRST DULY SWORN, DEPOSE AND SAY THAT THIS MAP, CONSISTING OF 1 SHEET(S) HAS BEEN CORRECTLY DRAWN TO THE DESIGNATED SCALE FROM MAPS ON RECORD IN THE STATE ENGINEER'S OFFICE AND FIELD NOTES OF A SURVEY MADE UNDER MY SUPERVISION AND DIRECTION, BETWEEN THE 15 DAY OF FEBRUARY, AND THE 15 DAY OF FEBRUARY, 1984; THAT IT TRULY AND CORRECTLY REPRESENTS THE PROPOSED LOCATION AND EXTENT OF THE WORKS USED TO DIVERT WATER FROM UNDERGROUND SOURCES IN CARSON CITY COUNTY, BY CARSON CITY FOR MUNICIPAL PURPOSES. THAT THE POINTS OF DIVERSION, THE LOCATION AND SIZE OF DIVERTING CHANNEL OR OTHER CONDUITS, THE PLACES AND MANNER OF USE, AND THE LOCATION AND NAMES OF ALL OTHER WORKS OR STREAMS WHICH ARE CROSSED BY, OR CONNECTED WITH THE SAID WORKS, ARE FULLY AND CORRECTLY DESIGNATED THEREON.

Lawrence A. Werner
WATER RIGHTS SURVEYOR
NO. 490

SUBSCRIBED AND SWORN TO BEFORE ME THIS 15th DAY OF February, 1984.

Sheila Gallegos

SHEILA GALLEGOS
Notary Public - Nevada
Carson City
My Appointment Expires Jan. 25, 1987

SCALE — 1" = 2000'

2000 1500 1000 500 0 2000 4000 6000

BASIS OF BEARING
MAGNETIC NORTH
DECLINATION 17°30' EAST

FILED
MAR 15 1984
STATE ENGINEER'S OFFICE

MAP TO ACCOMPANY APPLICATIONS TO CHANGE THE POINT OF DIVERSION AND PLACE OF USE OF WATER PREVIOUSLY APPROPRIATED UNDER PERMIT NOS.: 32878, 32879 & 32880 BY CARSON CITY — FROM UNDERGROUND SOURCES IN CARSON CITY, NEVADA FOR MUNICIPAL PURPOSES.

80677 65644 T 60834 60833 60832 60831 60568 T 60205 T 59226 47705 47704 47703