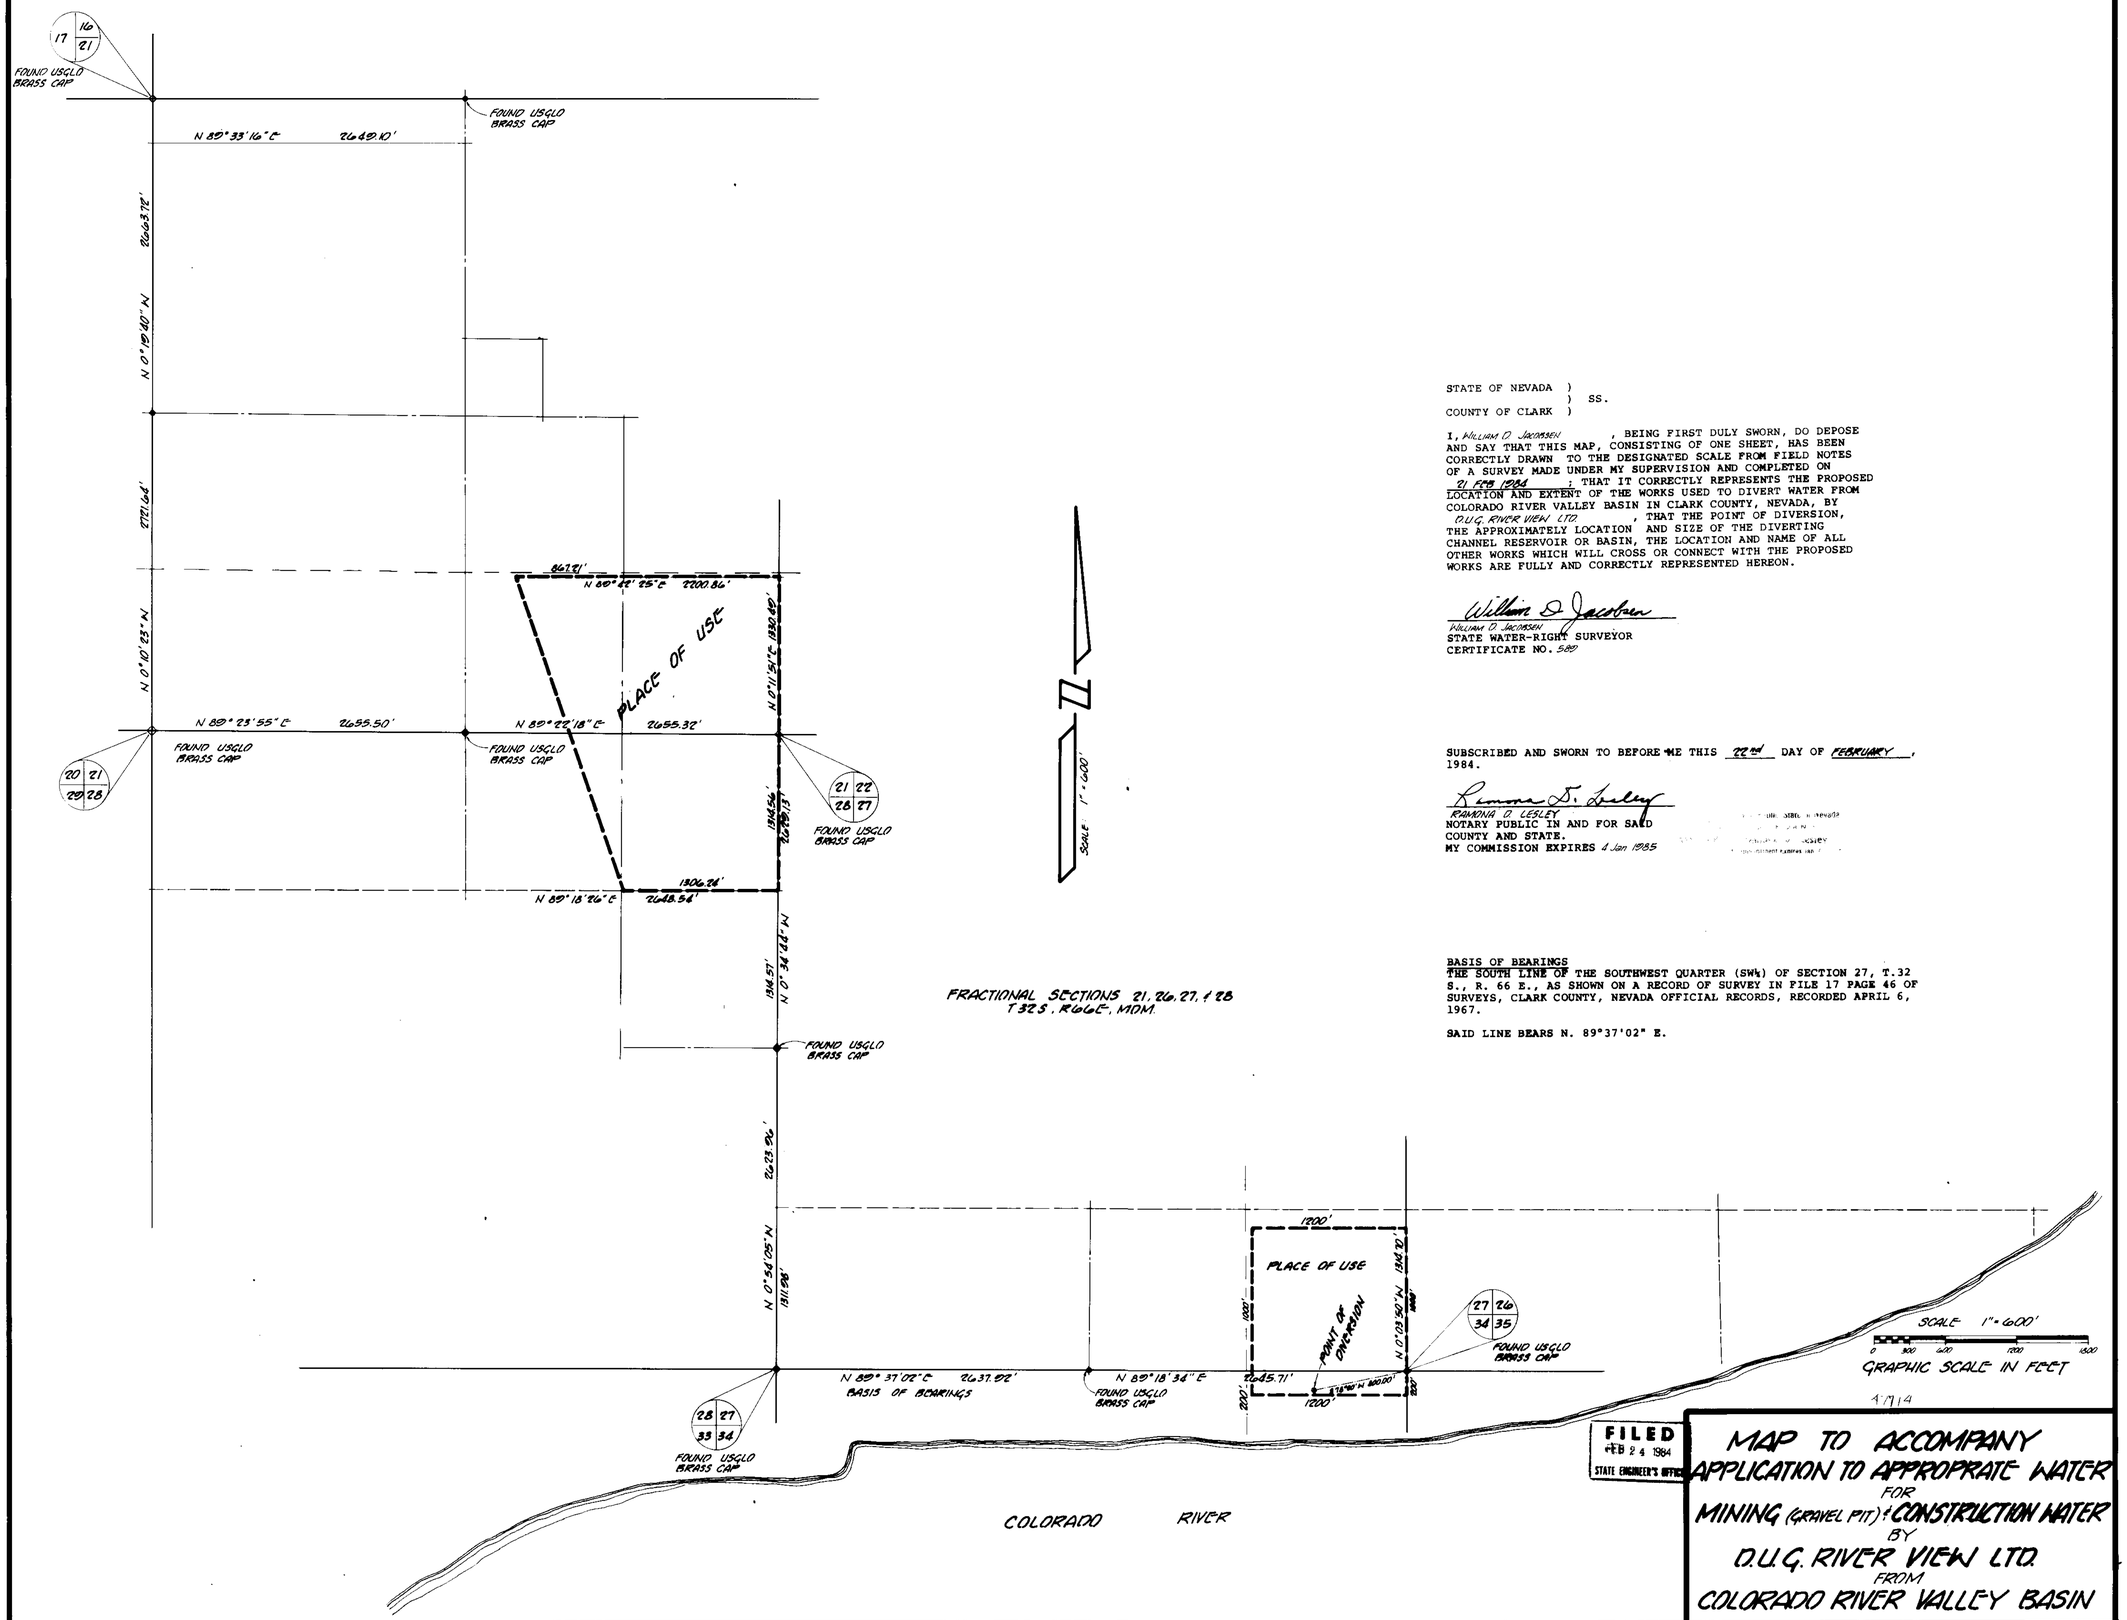

STATE OF NEVADA)
) SS.
COUNTY OF CLARK)

I, WILLIAM D. JACOBSEN, BEING FIRST DULY SWORN, DO DEPOSE AND SAY THAT THIS MAP, CONSISTING OF ONE SHEET, HAS BEEN CORRECTLY DRAWN TO THE DESIGNATED SCALE FROM FIELD NOTES OF A SURVEY MADE UNDER MY SUPERVISION AND COMPLETED ON 21 FEB 1984, THAT IT CORRECTLY REPRESENTS THE PROPOSED LOCATION AND EXTENT OF THE WORKS USED TO DIVERT WATER FROM COLORADO RIVER VALLEY BASIN IN CLARK COUNTY, NEVADA, BY D.U.G. RIVER VIEW LTD, THAT THE POINT OF DIVERSION, THE APPROXIMATELY LOCATION AND SIZE OF THE DIVERTING CHANNEL RESERVOIR OR BASIN, THE LOCATION AND NAME OF ALL OTHER WORKS WHICH WILL CROSS OR CONNECT WITH THE PROPOSED WORKS ARE FULLY AND CORRECTLY REPRESENTED HEREON.

William D. Jacobsen
WILLIAM D. JACOBSEN
STATE WATER-RIGHT SURVEYOR
CERTIFICATE NO. 5282

SUBSCRIBED AND SWORN TO BEFORE ME THIS 22nd DAY OF FEBRUARY, 1984.

Ramona D. Lesley
RAMONA D. LESLEY
NOTARY PUBLIC IN AND FOR SAID COUNTY AND STATE.
MY COMMISSION EXPIRES 4 Jan 1985

BASIS OF BEARINGS
THE SOUTH LINE OF THE SOUTHWEST QUARTER (SW¼) OF SECTION 27, T.32 S., R. 66 E., AS SHOWN ON A RECORD OF SURVEY IN FILE 17 PAGE 46 OF SURVEYS, CLARK COUNTY, NEVADA OFFICIAL RECORDS, RECORDED APRIL 6, 1967.

SAID LINE BEARS N. 89°37'02" E.

FILED
FEB 24 1984
STATE ENGINEER'S OFFICE

MAP TO ACCOMPANY APPLICATION TO APPROPRATE WATER FOR MINING (GRAVEL PIT) & CONSTRUCTION WATER BY D.U.G. RIVER VIEW LTD. FROM COLORADO RIVER VALLEY BASIN

47714