STATE OF NEVADA }
COUNTY OF CLARK } SS

I, KIRK S. ANDERSON, BEING FIRST DULY SWORN, DEPOSE AND SAY THAT THIS MAP, CONSISTING OF ONE SHEET, HAS BEEN CORRECTLY DRAWN TO THE DESIGNATED SCALE FROM THE GENERAL LAND OFFICE MAPS AND WAS COMPLETED THE 4TH DAY OF DECEMBER, 1984; THAT IT TRULY AND CORRECTLY REPRESENTS THE PROPOSED LOCATION AND EXTENT OF THE WORKS USED TO DIVERT WATER FROM THE HENDERSON WATER TREATMENT PLANT IN CLARK COUNTY, NEVADA, BY THE CITY OF HENDERSON, NEVADA, FOR IRRIGATION PURPOSES.

Kirk S. Anderson
KIRK S. ANDERSON
STATE WATER RIGHTS SURVEYOR NO. 487

SUBSCRIBED AND SWORN TO BEFORE ME
THIS 11 th DAY OF DEC., 1984

NOTARY PUBLIC IN AND FOR CLARK COUNTY, NEVADA

Phyllis C. Borden
PHYLLIS C. BORDEN
MY COMMISSION EXPIRES DEC. 11, 1984

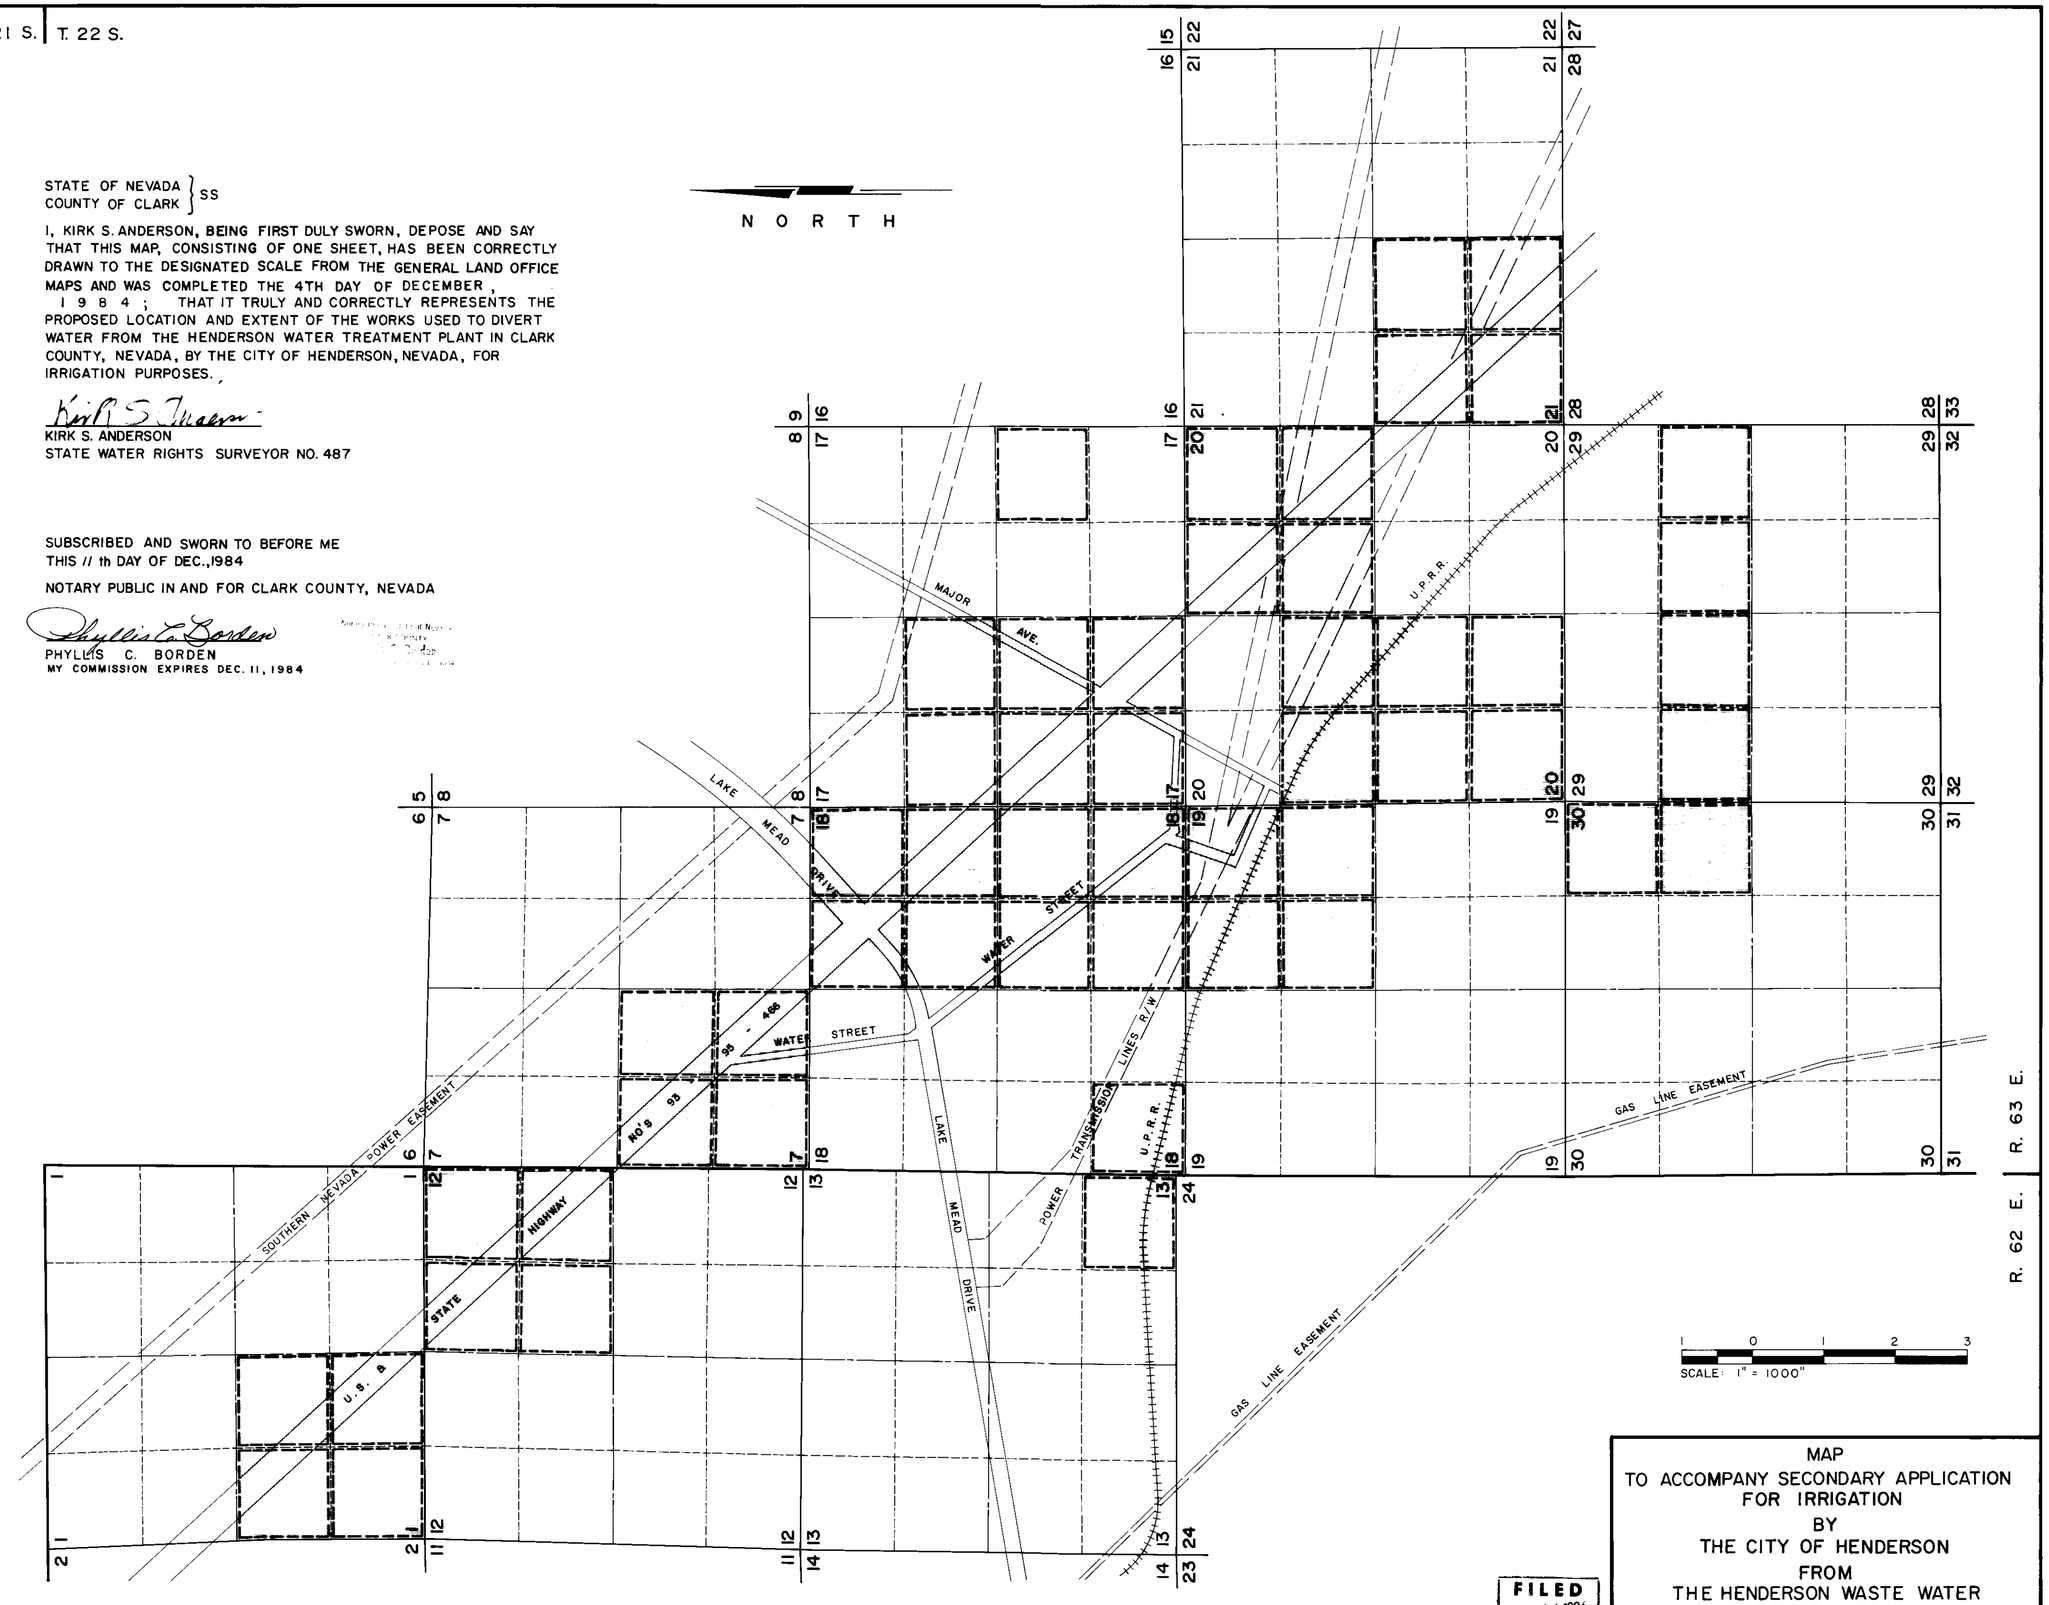

MAP
TO ACCOMPANY SECONDARY APPLICATION
FOR IRRIGATION
BY
THE CITY OF HENDERSON
FROM
THE HENDERSON WASTE WATER
TREATMENT PLANT
CLARK COUNTY, NEVADA

FILED
DEC 14 1984
STATE ENGINEER'S OFFICE

47734 S-1