MONSEN ENG. 100 10-81 MC 2966+

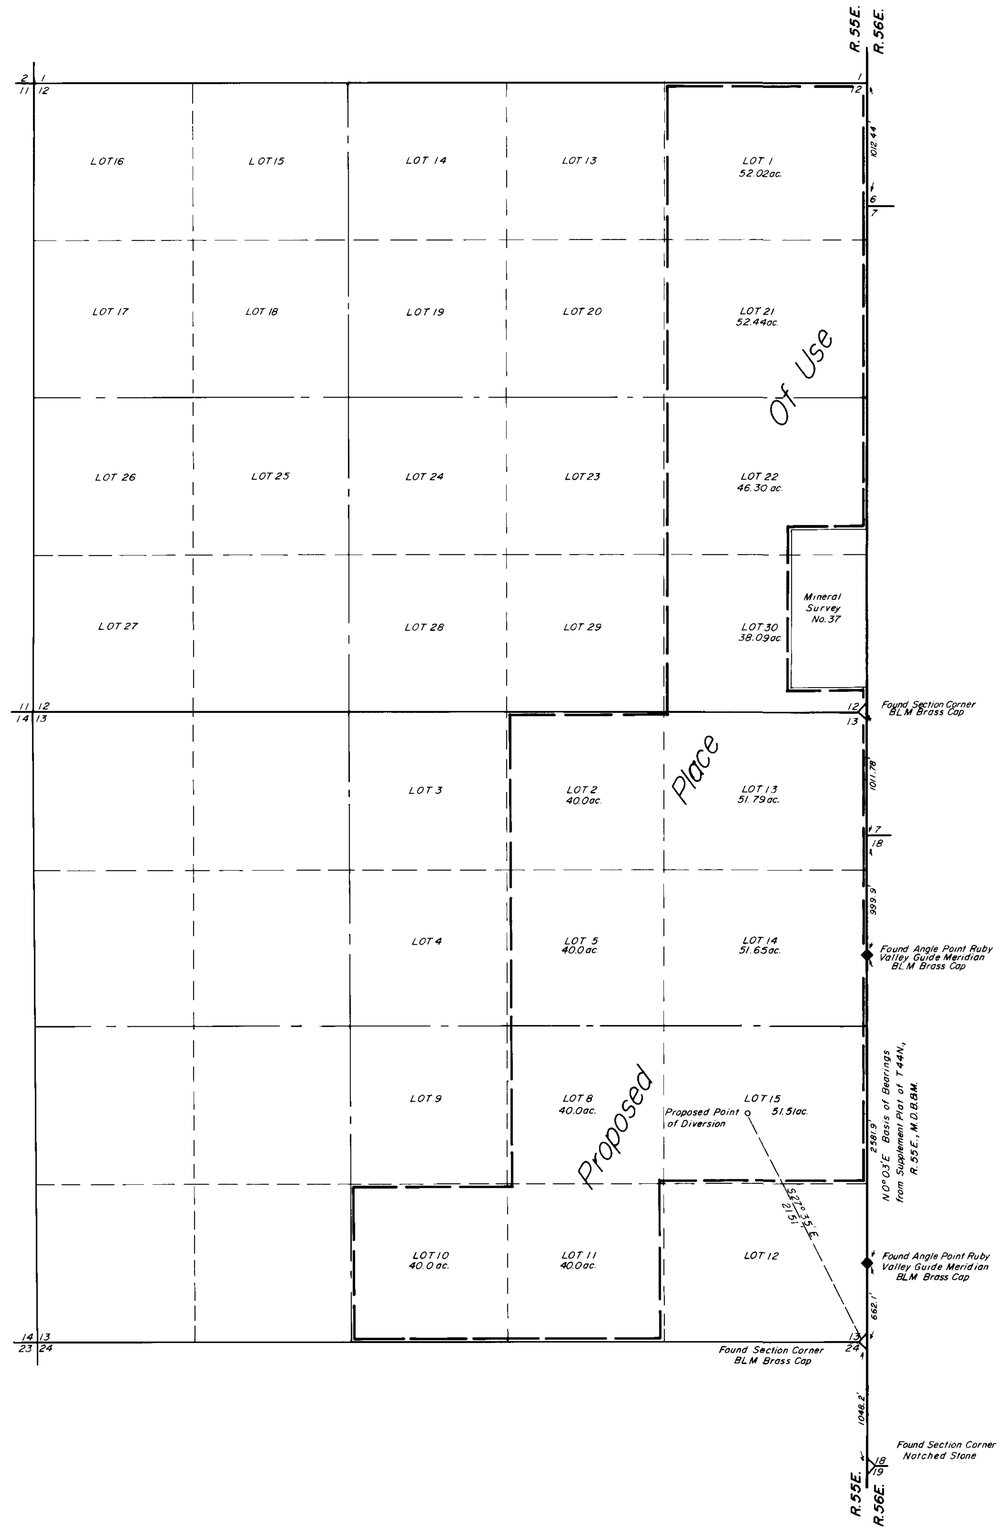

State of Nevada
County of Humboldt } S.S.

I, John H. Milton III being first duly sworn, depose and say that this map, consisting of one sheets, has been correctly drawn from field notes of a survey made by me during September, 1983, that it truly and correctly represents the location and extent of the works used to divert water from underground in Elko County by Wilma F. McCullough for Mining, Milling and Domestic purposes, that the proposed point of diversion, the approximate location and size of the diverting channel, all reservoirs or basins, the locations and names of all other works which will cross or connect with the proposed works, and the boundary of all lands, showing by 40-acre subdivisions the areas proposed to be irrigated, are fully and correctly designated thereon.

John H. Milton III
State Water Right Surveyor No. 573

LAND SURVEYOR - STATE OF NEVADA
JOHN H. MILTON III
5-8-84
No. 5271

Subscribed and sworn to before me this 8th day of May 1984

Helen F. Hemmert
Notary Public

HELEN F. HEMMERT
Notary Public - Nevada
Humboldt County
My Appointment Expires Feb. 16, 1988

Scale 1" = 600'

600 0 600 1200 1800 2400

FILED
MAY 1984
STATE ENGINEER'S OFFICE

Desert Mountain Surveying Company
146 West Second Street
Winnemucca, Nevada 89445

Map To Accompany
Application 47742
To Appropriate Water
From Underground
By WILMA F. McCULLOUGH
For Mining, Milling & Domestic Purposes

Elko County Nevada

61071 47742