A PORTION OF T6N, R31E, MDM

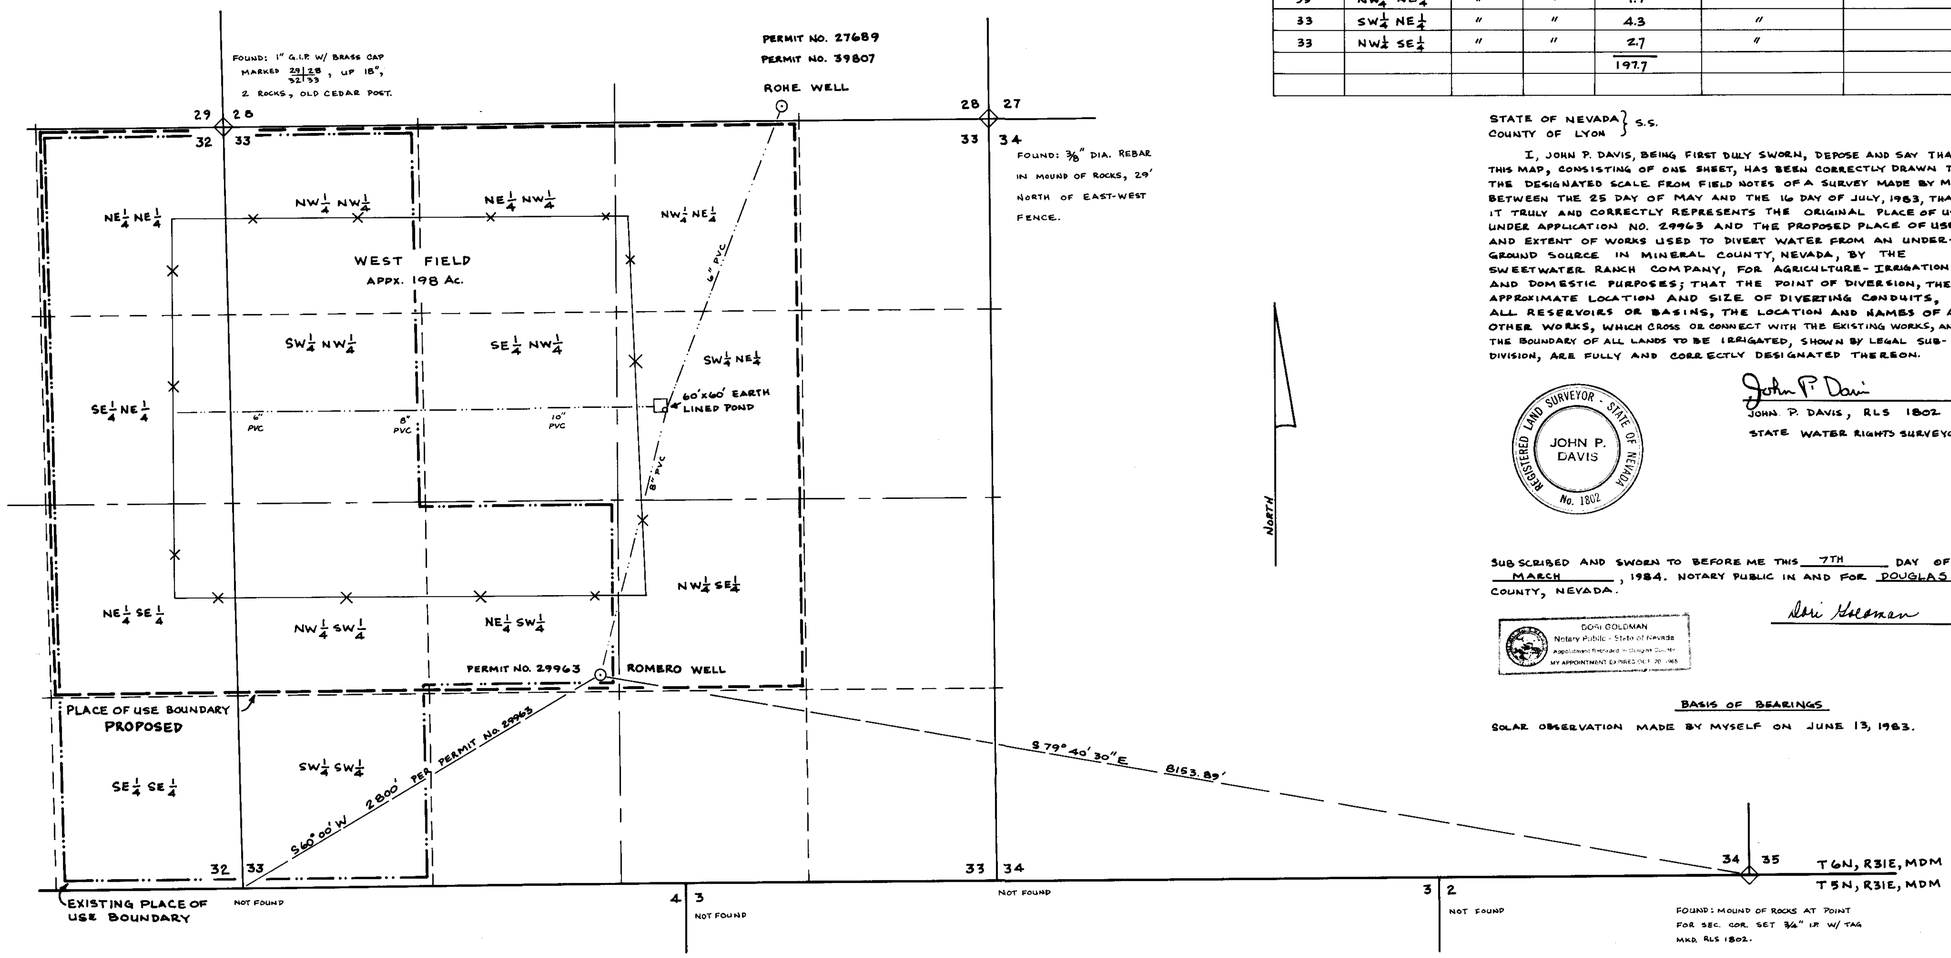

TABULATION OF CULTURE

SECTION	SUBDIVISION	TOWNSHIP	RANGE	CULTIVATED ACREAGE	DESCRIPTION OF CULTURE	DATE OF FIRST CULTURE
32	NE¼ NE¼	T6N	R31E	6.3	ALFALFA	
32	SE¼ NE¼	"	"	12.3	"	
32	NE¼ SE¼	"	"	6.3	"	
33	NW¼ NW¼	"	"	21.8	"	
33	NE¼ NW¼	"	"	22.2	"	
33	SE¼ NW¼	"	"	40.	"	
33	SW¼ NW¼	"	"	40.	"	
33	NW¼ SW¼	"	"	19.9	"	
33	NE¼ SW¼	"	"	20.2	"	
33	NW¼ NE¼	"	"	1.7	"	
33	SW¼ NE¼	"	"	4.3	"	
33	NW¼ SE¼	"	"	2.7	"	
				197.7		

STATE OF NEVADA } S.S.
COUNTY OF LYON

I, JOHN P. DAVIS, BEING FIRST DULY SWORN, DEPOSE AND SAY THAT THIS MAP, CONSISTING OF ONE SHEET, HAS BEEN CORRECTLY DRAWN TO THE DESIGNATED SCALE FROM FIELD NOTES OF A SURVEY MADE BY ME BETWEEN THE 25 DAY OF MAY AND THE 16 DAY OF JULY, 1983, THAT IT TRULY AND CORRECTLY REPRESENTS THE ORIGINAL PLACE OF USE UNDER APPLICATION NO. 29963 AND THE PROPOSED PLACE OF USE AND EXTENT OF WORKS USED TO DIVERT WATER FROM AN UNDERGROUND SOURCE IN MINERAL COUNTY, NEVADA, BY THE SWEETWATER RANCH COMPANY, FOR AGRICULTURE-IRRIGATION AND DOMESTIC PURPOSES; THAT THE POINT OF DIVERSION, THE APPROXIMATE LOCATION AND SIZE OF DIVERTING CONDUITS, ALL RESERVOIRS OR BASINS, THE LOCATION AND NAMES OF ALL OTHER WORKS, WHICH CROSS OR CONNECT WITH THE EXISTING WORKS, AND THE BOUNDARY OF ALL LANDS TO BE IRRIGATED, SHOWN BY LEGAL SUBDIVISION, ARE FULLY AND CORRECTLY DESIGNATED THEREON.

REGISTERED LAND SURVEYOR · STATE OF NEVADA
JOHN P. DAVIS
No. 1802

John P. Davis
JOHN P. DAVIS, RLS 1802
STATE WATER RIGHTS SURVEYOR #545

SUBSCRIBED AND SWORN TO BEFORE ME THIS 7TH DAY OF MARCH, 1984. NOTARY PUBLIC IN AND FOR DOUGLAS COUNTY, NEVADA.

Doris Goldman

DORIS GOLDMAN
Notary Public - State of Nevada
Appointment Recorded in Douglas County
MY APPOINTMENT EXPIRES OCT 20, 1985

BASIS OF BEARINGS

SOLAR OBSERVATION MADE BY MYSELF ON JUNE 13, 1983.

39807 CERTIFICATE No. 11278 ISSUED 11/25/85

47746 CERTIFICATE No. 11285 ISSUED 11/25/85

APPLICATION NUMBER 47746

0' 500' 1000' 1500' 2000'
SCALE 1" = 500'

47746

FILED
MAR 07 1984
STATE ENGINEER'S OFFICE

MAP

TO ACCOMPANY APPLICATION TO CHANGE PLACE OF USE OF ALL OF THE WATER UNDER APPLICATION NO. 29963 FOR AGRICULTURE-IRRIGATION AND DOMESTIC USES BY THE

SWEETWATER RANCH COMPANY

FROM AN UNDERGROUND SOURCE SITUATE IN PORTIONS OF S. 32 & 33, T6N, R31E, MDM, MINERAL COUNTY, NEVADA

BY: JOHN P. DAVIS
BOX 162, WELLINGTON, NEVADA 89444

DRAFTED BY MICHAEL S. SMITH MARCH 1984 SHEET 1 OF 1

39807 47746 FB 32