Townships 20 & 21 North, Range 20 East, M.D.M.

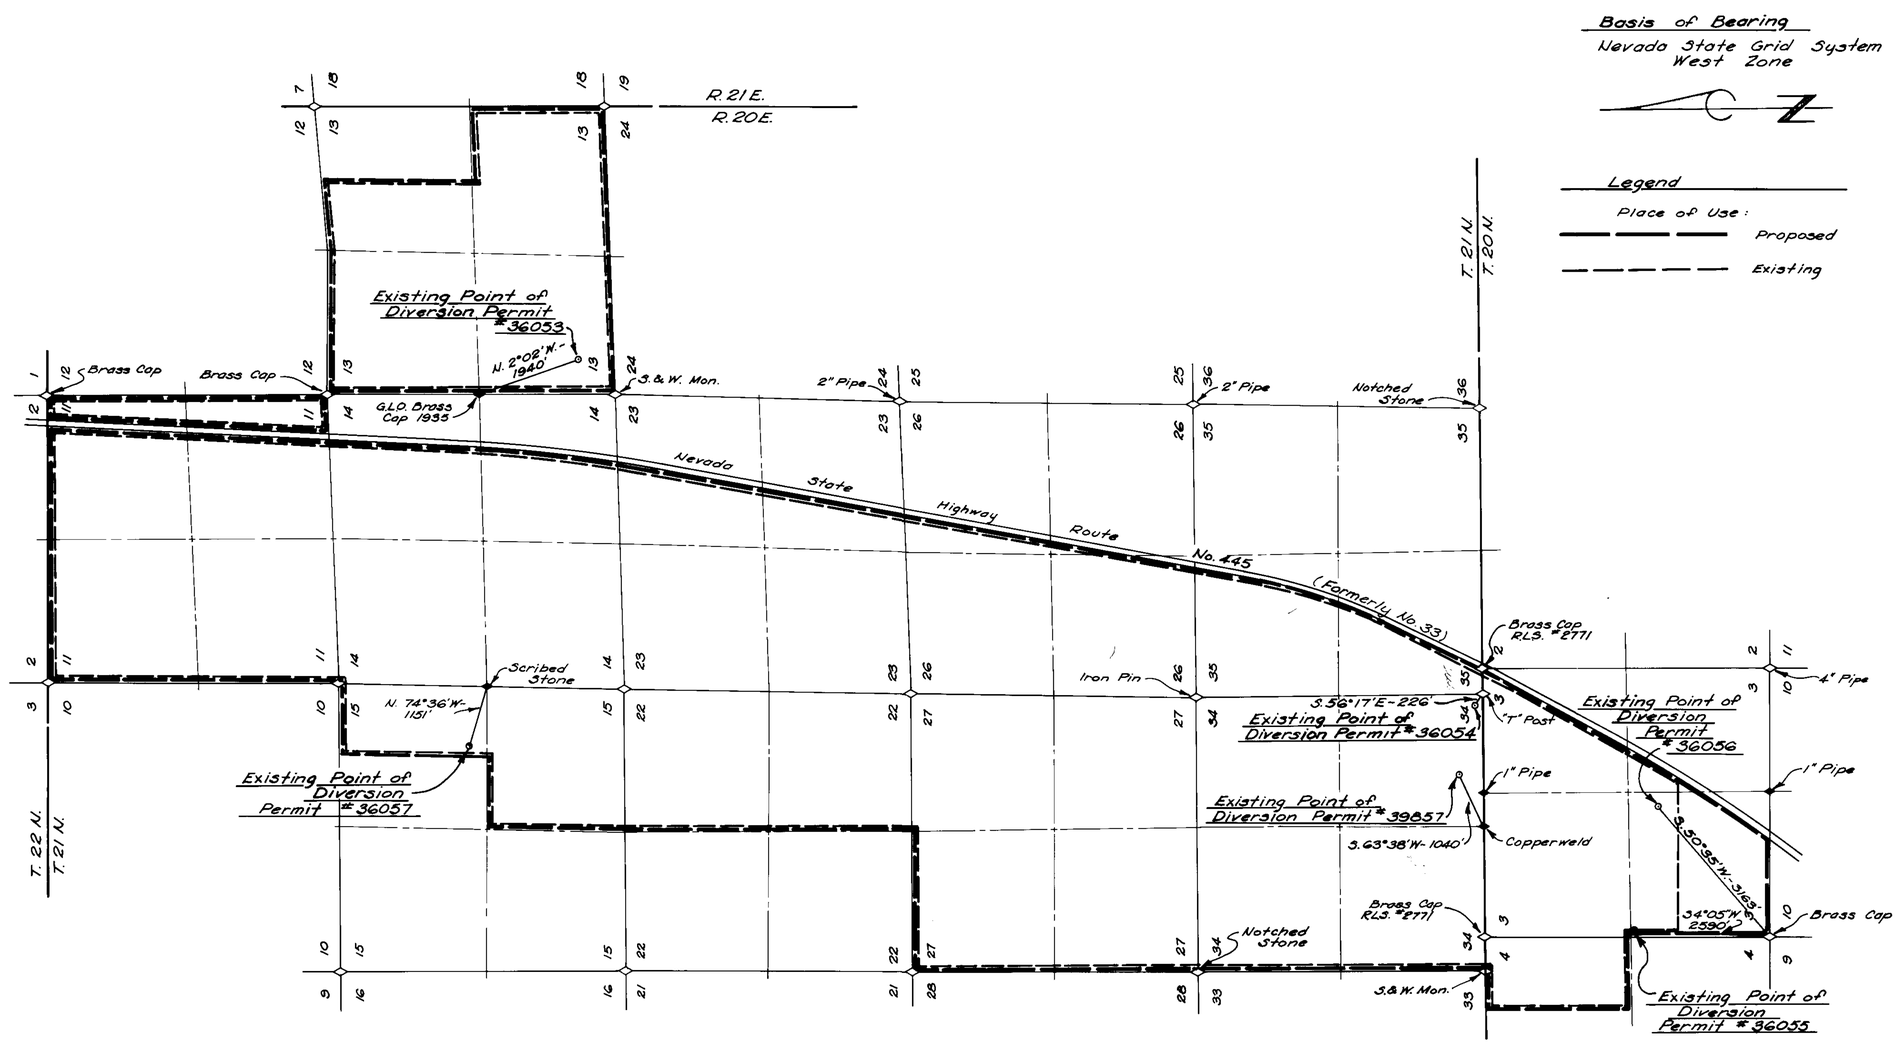

State of Nevada
County of Washoe } SS.

I, Walter L. Neitz, being first duly sworn, depose and say that this map is correctly drawn to the designated scale, that the map truly represents the proposed works to divert water from an underground source in Washoe County for Quasi-Municipal and Domestic purposes. That the points of diversion and extent of the lands owned and controled by the applicant are fully and correctly designated hereon.

Walter L. Neitz

Walter L. Neitz, State Water Right Surveyor No. 375

Subscribed and sworn to before me this 7th day of March, 1984.
Notary Public in and for Washoe County, Nevada.

Joan Neitz
Notary Public

53664

Map To Accompany Applications
for Change Place of Use
under Permits #39857, #36053, #36054
#36055, #36056, #36057
for Quasi-Municipal and Domestic Uses
by Spanish Springs Assoc.
and Desert Springs Utility Co.
from Underground Sources
in Washoe County, Nevada

62[illegible] 57942 54788 53664 51434 50795 47793 47792 47791 47790 47789 47788