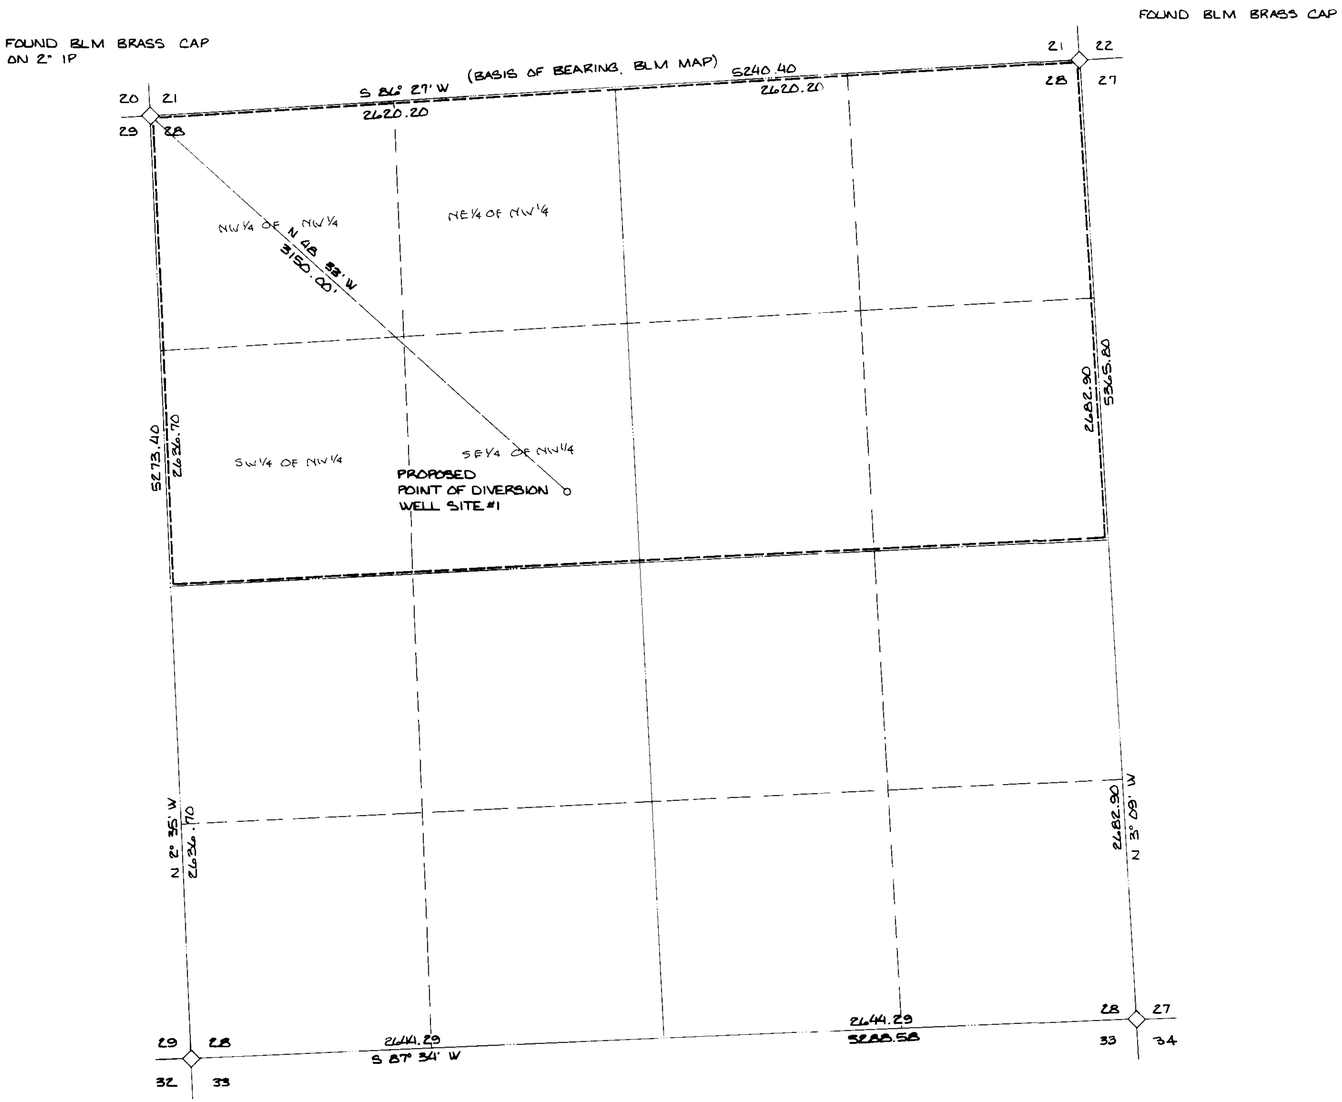

PLACE OF USE
THE NORTH HALF OF
SECTION 28, T.23 S., R.61E., M.D.M.
CLARK COUNTY, NEVADA

STATE OF NEVADA }
COUNTY OF CLARK } SS.

I, ROBERT J. MC NUTT, BEING FIRST DULY SWORN, DO DEPOSE AND SAY THAT THIS MAP, CONSISTING OF ONE SHEET, HAS BEEN CORRECTLY DRAWN TO THE DESIGNATED SCALE FROM FIELD NOTES OF A SURVEY MADE UNDER MY SUPERVISION ON 3 FEB. ,1984, THAT IT TRULY AND CORRECTLY REPRESENTS THE LOCATIONS AND EXTENT OF THE WORKS USED TO DIVERT WATER FROM AN UNDERGROUND SOURCE IN CLARK COUNTY, NEVADA BY GEORGE BERNADOT FOR INDUSTRIAL AND DOMESTIC USE.

ROBERT J. MC NUTT
STATE CERTIFICATE NO. 418

SUBSCRIBED AND SWORN TO BEFORE ME THIS 16th DAY OF March , 1984

PEGGY J. BELANGER

SCALE 1" = 400'

47940

FILED
MAY 14 1984
STATE ENGINEER'S OFFICE

NO.	BY	DATE	DESCRIPTION	CHK'D	APP'D
1	RM	5/8/84	Add Ties lines	RM	RJM

REVISIONS

DRAWN BY SCG | APPROVED BY
JOB NO. 8552-001 | DATE MARCH '84

MAP
TO ACCOMPANY AN APPLICATION
TO APPROPRIATE WATER

BY: GEORGE BERNADOT
FOR: INDUSTRIAL AND DOMESTIC USE
FROM: UNDERGROUND SOURCE

CHILTON ENGINEERING

47940