SECTION 14, TOWNSHIP 19 SOUTH,
RANGE 60 EAST, MDBM
CLARK COUNTY, NEVADA

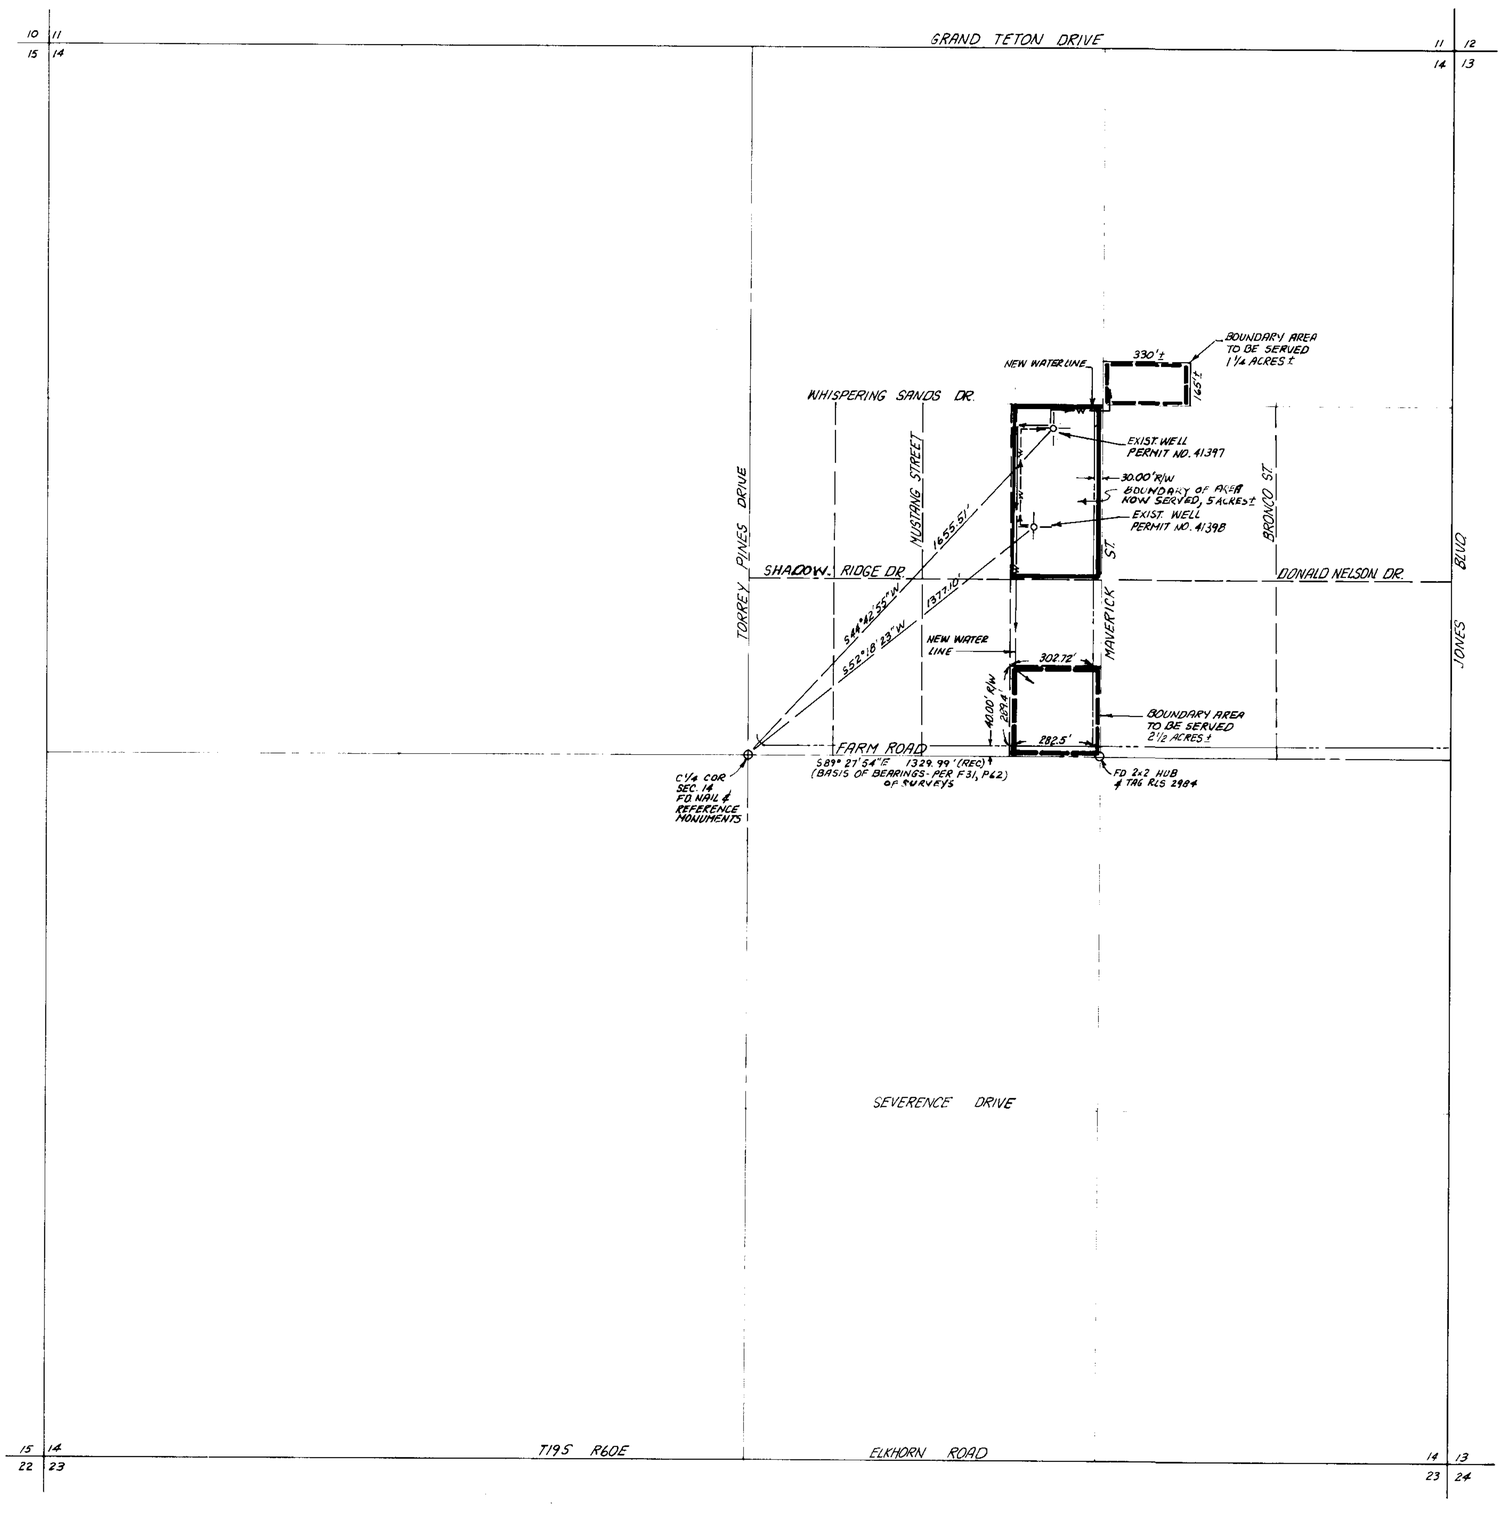

AREA TO BE SERVED: 8 3/4 AC±

ENGINEERS CERTIFICATE

I, RUSSELL AVERY, BEING FIRST DULY SWORN, DEPOSE AND SAY THAT THIS MAP CONSISTING OF ONE SHEET, HAS BEEN CORRECTLY DRAWN TO THE DESIGNATED SCALE FROM FIELD NOTES OF A SURVEY MADE UNDER MY SUPERVISION AND MY DIRECTION BETWEEN JAN 5, 1984 TO FEB. 3, 1984, THAT IT TRULY AND CORRECTLY REPRESENTS THE PROPOSED LOCATION AND EXTENT OF THE WORKS USED TO DIVERT WATER FROM AN UNDERGROUND SOURCE IN CLARK COUNTY BY JAMES R. ALDRICH AND ——, FOR COMMERCIAL PURPOSES THAT THE PROPOSED POINT OF DIVERSION, THE APPROXIMATE LOCATION AND SIZE OF THE DIVERTING CHANNEL, ALL RESERVOIRS OR BASINS, THE LOCATION AND NAMES OF OTHER WORKS, WHICH WILL CROSS OR CONNECT WITH THE PROPOSED WORKS AND THE BOUNDARY OF LANDS, SHOWING BY 40 ACRE SUBDIVISIONS OR FRACTIONS THERE OF, THE AREA PROPOSED TO BE SERVICED ARE FULLY AND CORRECTLY DESIGNATED THEREON

Russell Avery 2/3/84

RUSSELL AVERY — WATER RIGHTS SURVEYOR — NO 339
REGISTERED LAND SURVEYOR · NO 2002
REGISTERED CIVIL ENGINEER · NO 2002

Russell Avery

STATE OF NEVADA
COUNTY OF CLARK SS

2-3-84

SUBSCRIBED AND SWORN TO ME THIS 3RD DAY OF FEBRUARY, 1984

Donna Moore
NOTARY PUBLIC
IN AND FOR, CLARK COUNTY, NEVADA
Dec. 20, 1985
MY COMMISSION EXPIRES

SCALE 1" = 300'

BASIS OF BEARINGS
S89°27'54"E
BEING THE EAST/WEST CENTER SECTION LINE PER FILE 31, PAGE 62 OF SURVEYS

LEGAL DESCRIPTION

SE¼ SE¼ SW¼ NE¼ AND
S½ SW¼ SW¼ NE¼ NE¼ AND
E½ NE¼ SW¼ NE¼ SEC 14, T19S, R60E, MDBM

LEGEND:
—W→ PROPOSED WATER LINE
--W→ EXISTING WATER LINE

200 0 200 400 600 800 1000
SCALE 1" = 300'

48030, 48031 (AMENDED)

MAP TO ACCOMPANY APPLICATION TO APPROPRIATE WATER FROM AN UNDERGROUND SOURCE
FOR: COMMERICAL PURPOSES
BY: JAMES R. ALDRICH
CLARK COUNTY, NEVADA

[redacted] ENGINEERING CORPORATION
[redacted] ENGINEERS AND LAND SURVEYORS
BY [redacted] MARYLAND PARKWAY
LAS VEGAS, NEVADA (702)-385-3877

DWG BY: LLS
DATE: 1-27-84
REVISED DATE: 1-27-84
DWG. NO. [illegible]

NEB 1052

FORM REVISED 6-1-81

48031 48030