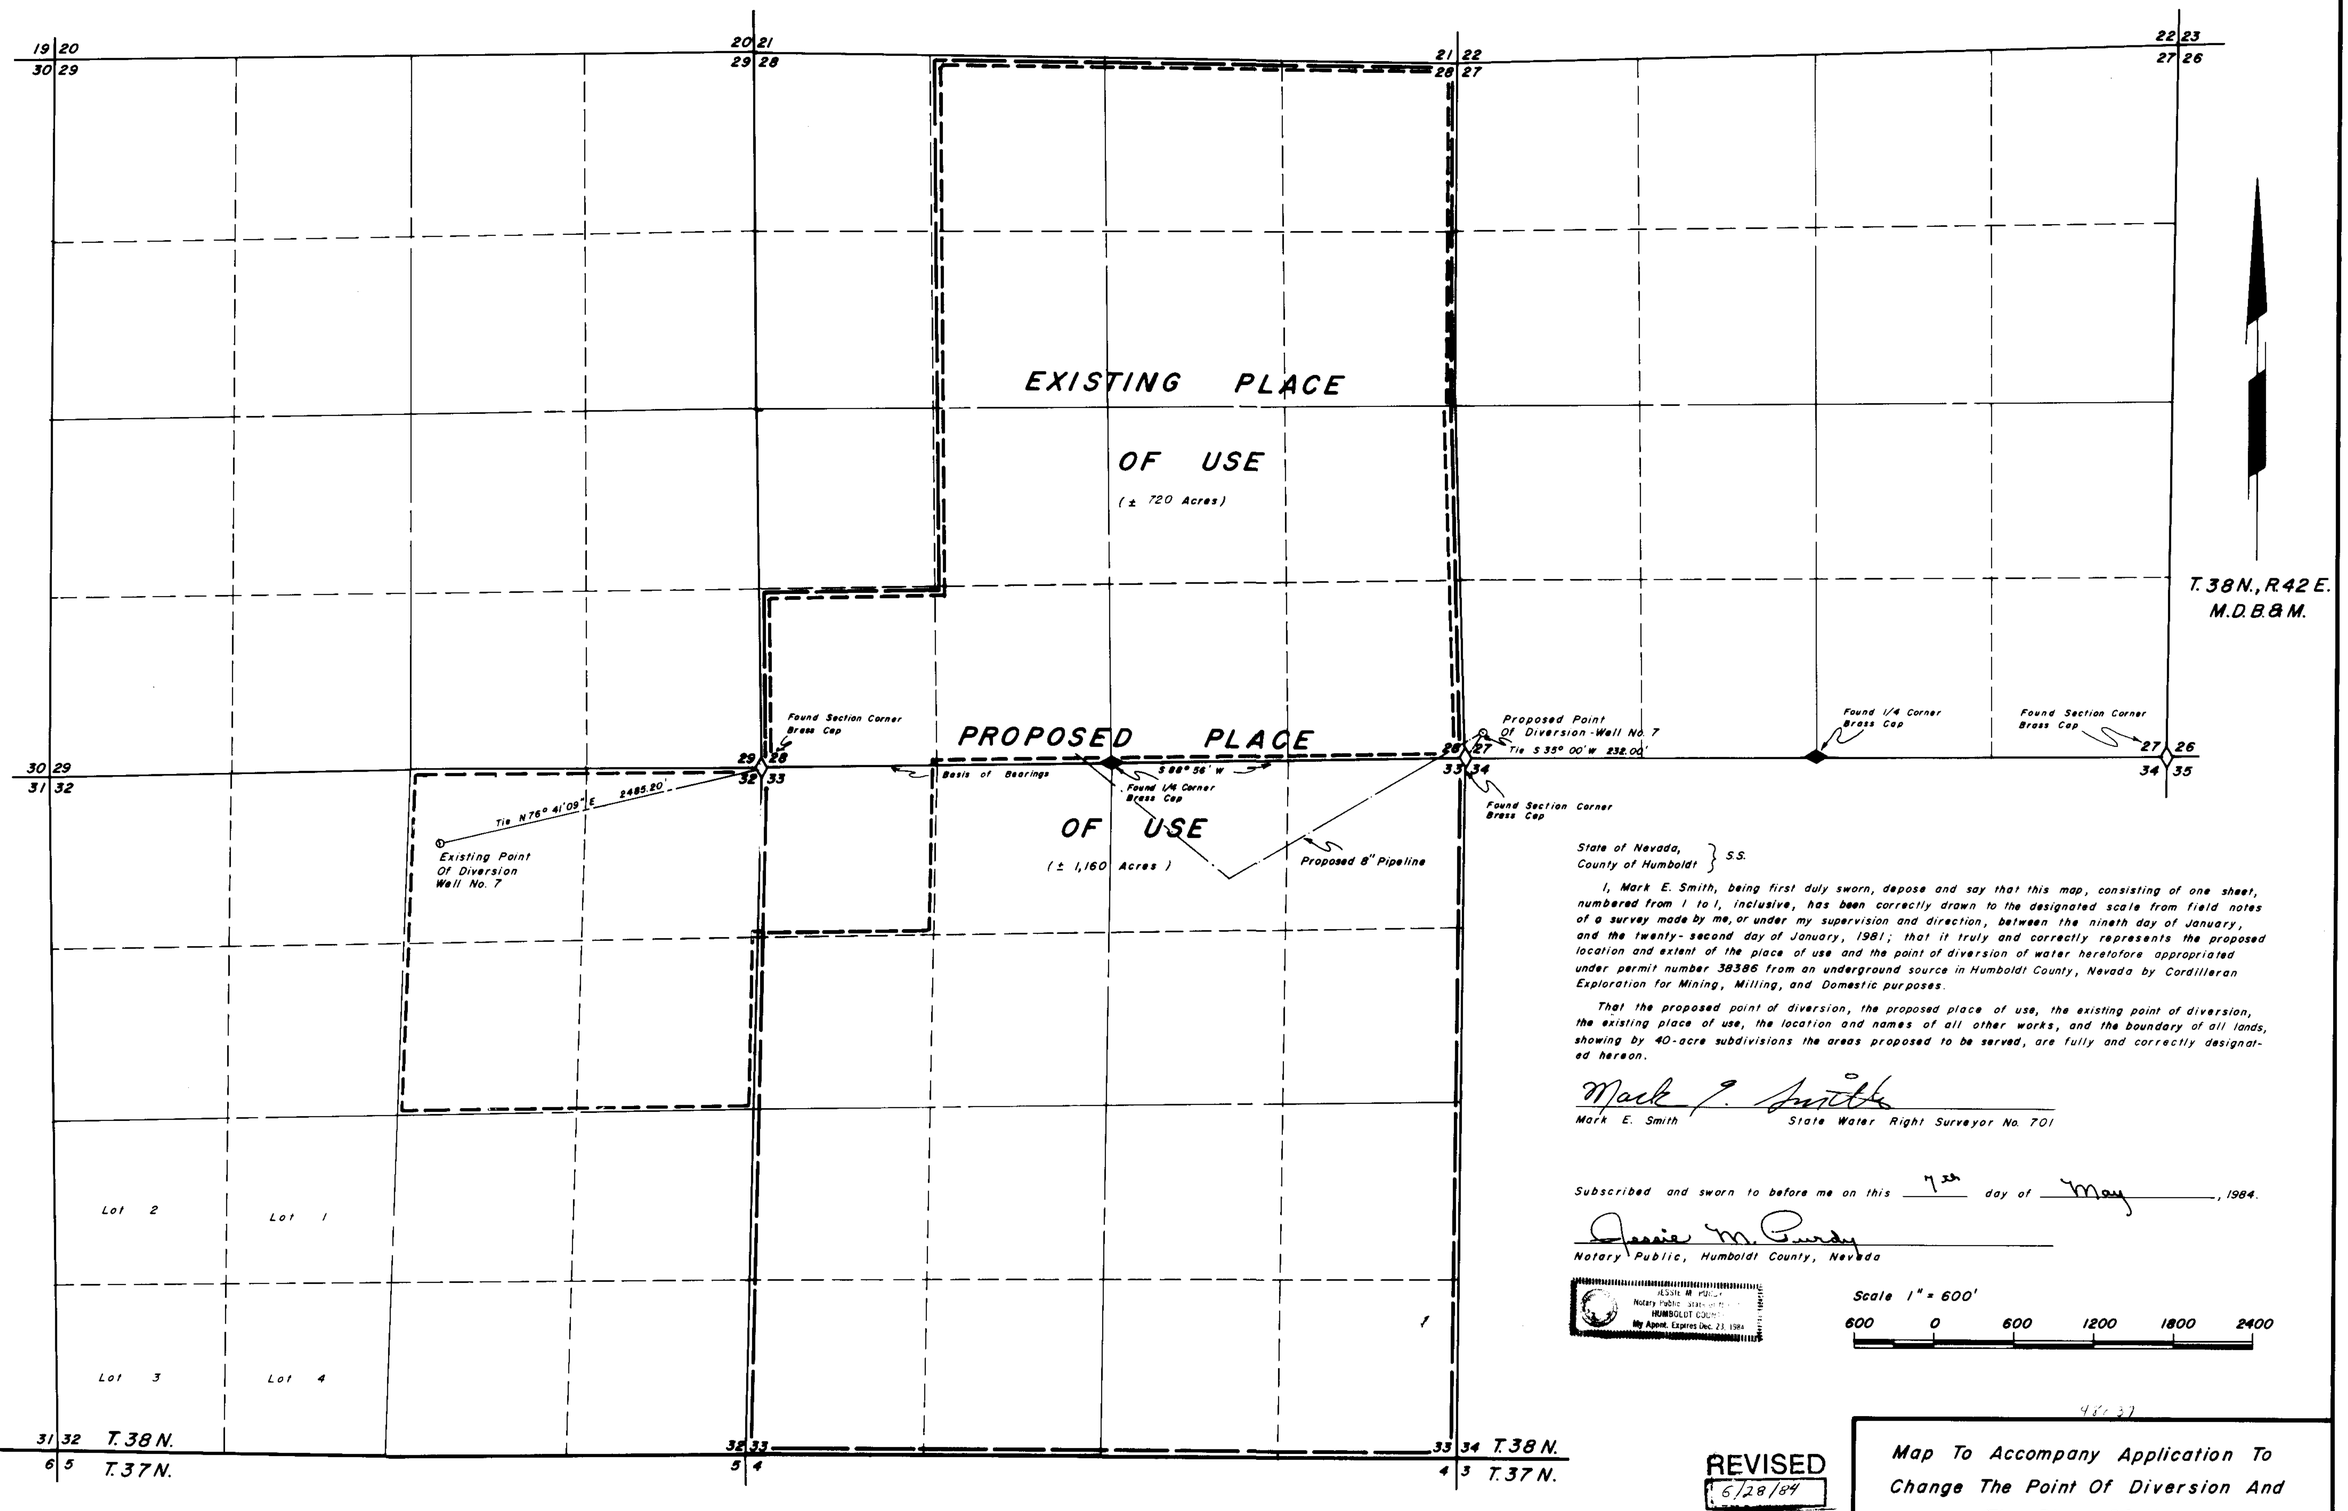

State of Nevada, }
County of Humboldt } S.S.

I, Mark E. Smith, being first duly sworn, depose and say that this map, consisting of one sheet, numbered from 1 to 1, inclusive, has been correctly drawn to the designated scale from field notes of a survey made by me, or under my supervision and direction, between the nineth day of January, and the twenty-second day of January, 1981; that it truly and correctly represents the proposed location and extent of the place of use and the point of diversion of water heretofore appropriated under permit number 38386 from an underground source in Humboldt County, Nevada by Cordilleran Exploration for Mining, Milling, and Domestic purposes.

That the proposed point of diversion, the proposed place of use, the existing point of diversion, the existing place of use, the location and names of all other works, and the boundary of all lands, showing by 40-acre subdivisions the areas proposed to be served, are fully and correctly designated hereon.

Mark E. Smith

Mark E. Smith — State Water Right Surveyor No. 701

Subscribed and sworn to before me on this 7th day of May, 1984.

Jessie M. Purdy

Notary Public, Humboldt County, Nevada

JESSIE M. PURDY
Notary Public State of Nevada
HUMBOLDT COUNTY
My Apmt. Expires Dec. 23, 1984

Scale 1" = 600'

600 0 600 1200 1800 2400

NOTES:
Basis of bearings taken from BLM Dependent Resurvey of T. 38 N., R. 42 E. M.D.B.&M. dated May 12, 1966.

LEGEND:
Tie lines
Proposed Place Of Use
Existing Place Of Use
Proposed Pipeline

REVISED
6/28/84

FILED
JUL 03 1984
STATE ENGINEER

CERTIFICATE NO. 14221 EXP. 9-27-95

Map To Accompany Application To
Change The Point Of Diversion And
The Place Of Use
Under Permit No. 38386
For Mining, Milling, & Domestic Purposes
By Cordilleran Exploration
From Underground In Humboldt County, Nevada

48037