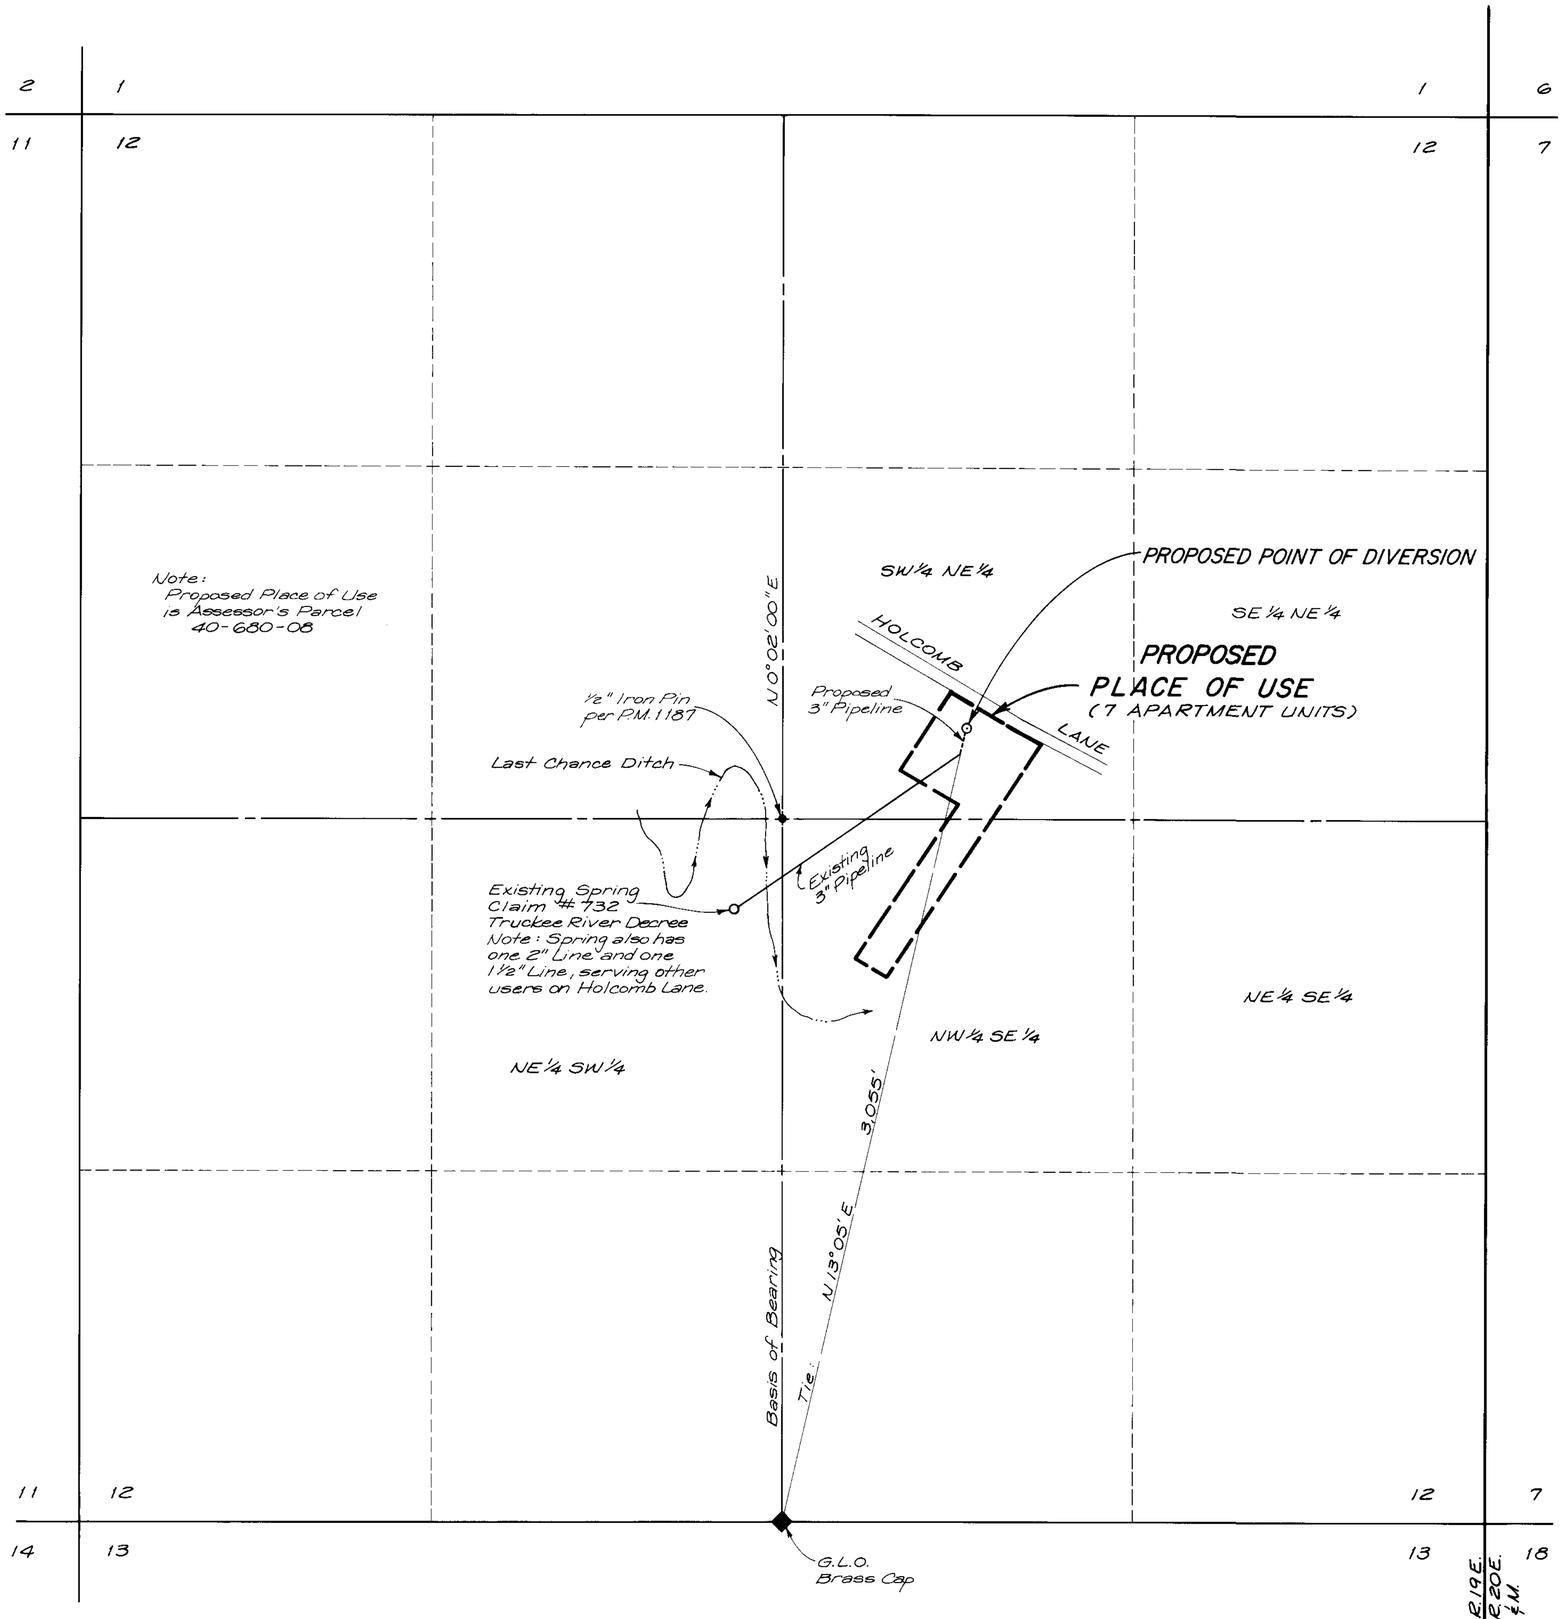

Note: This Application is to be for Supplemental Purposes to the above shown Spring, which is covered under Claim No. 732, Truckee River Decree.

CERTIFICATE NO. 12948 ISSUED 8-19-91

48042

STATE OF NEVADA
COUNTY OF WASHOE

I, Thomas A. Foote, being first duly sworn, depose and say that this map, consisting of one (1) sheet, has been correctly drawn to the designated scale from field notes of a survey made under my supervision and direction on the 7th day of May, 1984, that it truly and correctly represents the proposed location and extent of the Works used to divert water from an underground source in Washoe County by F.I.L.L., Inc. for Quasi-Municipal Purposes. That the proposed Point of Diversion, the location and names of all other works which will cross or connect with the proposed works, and boundary of all lands, showing by 40 acre subdivision, the areas proposed to be served are fully and correctly designated hereon.

Thomas A. Foote — 594
State Water Right Surveyor

No. 3736

Subscribed and sworn to before me this 10th day of May, 1984. Notary Public in and for Washoe County, Nevada.

Elizabeth A. Dottei
Notary Public

ELIZABETH A. DOTTEI
Notary Public - State of Nevada
Appointment Recorded in Washoe County
MY APPOINTMENT EXPIRES JAN 17, 1986

BASIS OF BEARING

North-South Center Line of Section 12, T.18 N., R.19 E., M.D.B. & M. as shown on Parcel Map 1187, Official Records of Washoe County, Nevada ~ i.e. N 00°02'00" E.

N

0 150 300 600 900

SCALE: 1" = 300'

FILED
MAY 1 3 1984
STATE ENGINEER'S OFFICE

PREPARED BY:
THOMAS A. FOOTE & ASSOC., LTD.
160 HUBBARD WAY NO. 2 RENO, NV 89502

DATE: MAY 10, 1984 | SHEET: 1 OF 1

MAP
TO ACCOMPANY APPLICATION

TO APPROPRIATE WATER
FROM
AN UNDERGROUND SOURCE
BY
F.I.L.L., INC.
FOR QUASI-MUNICIPAL PURPOSES

48042