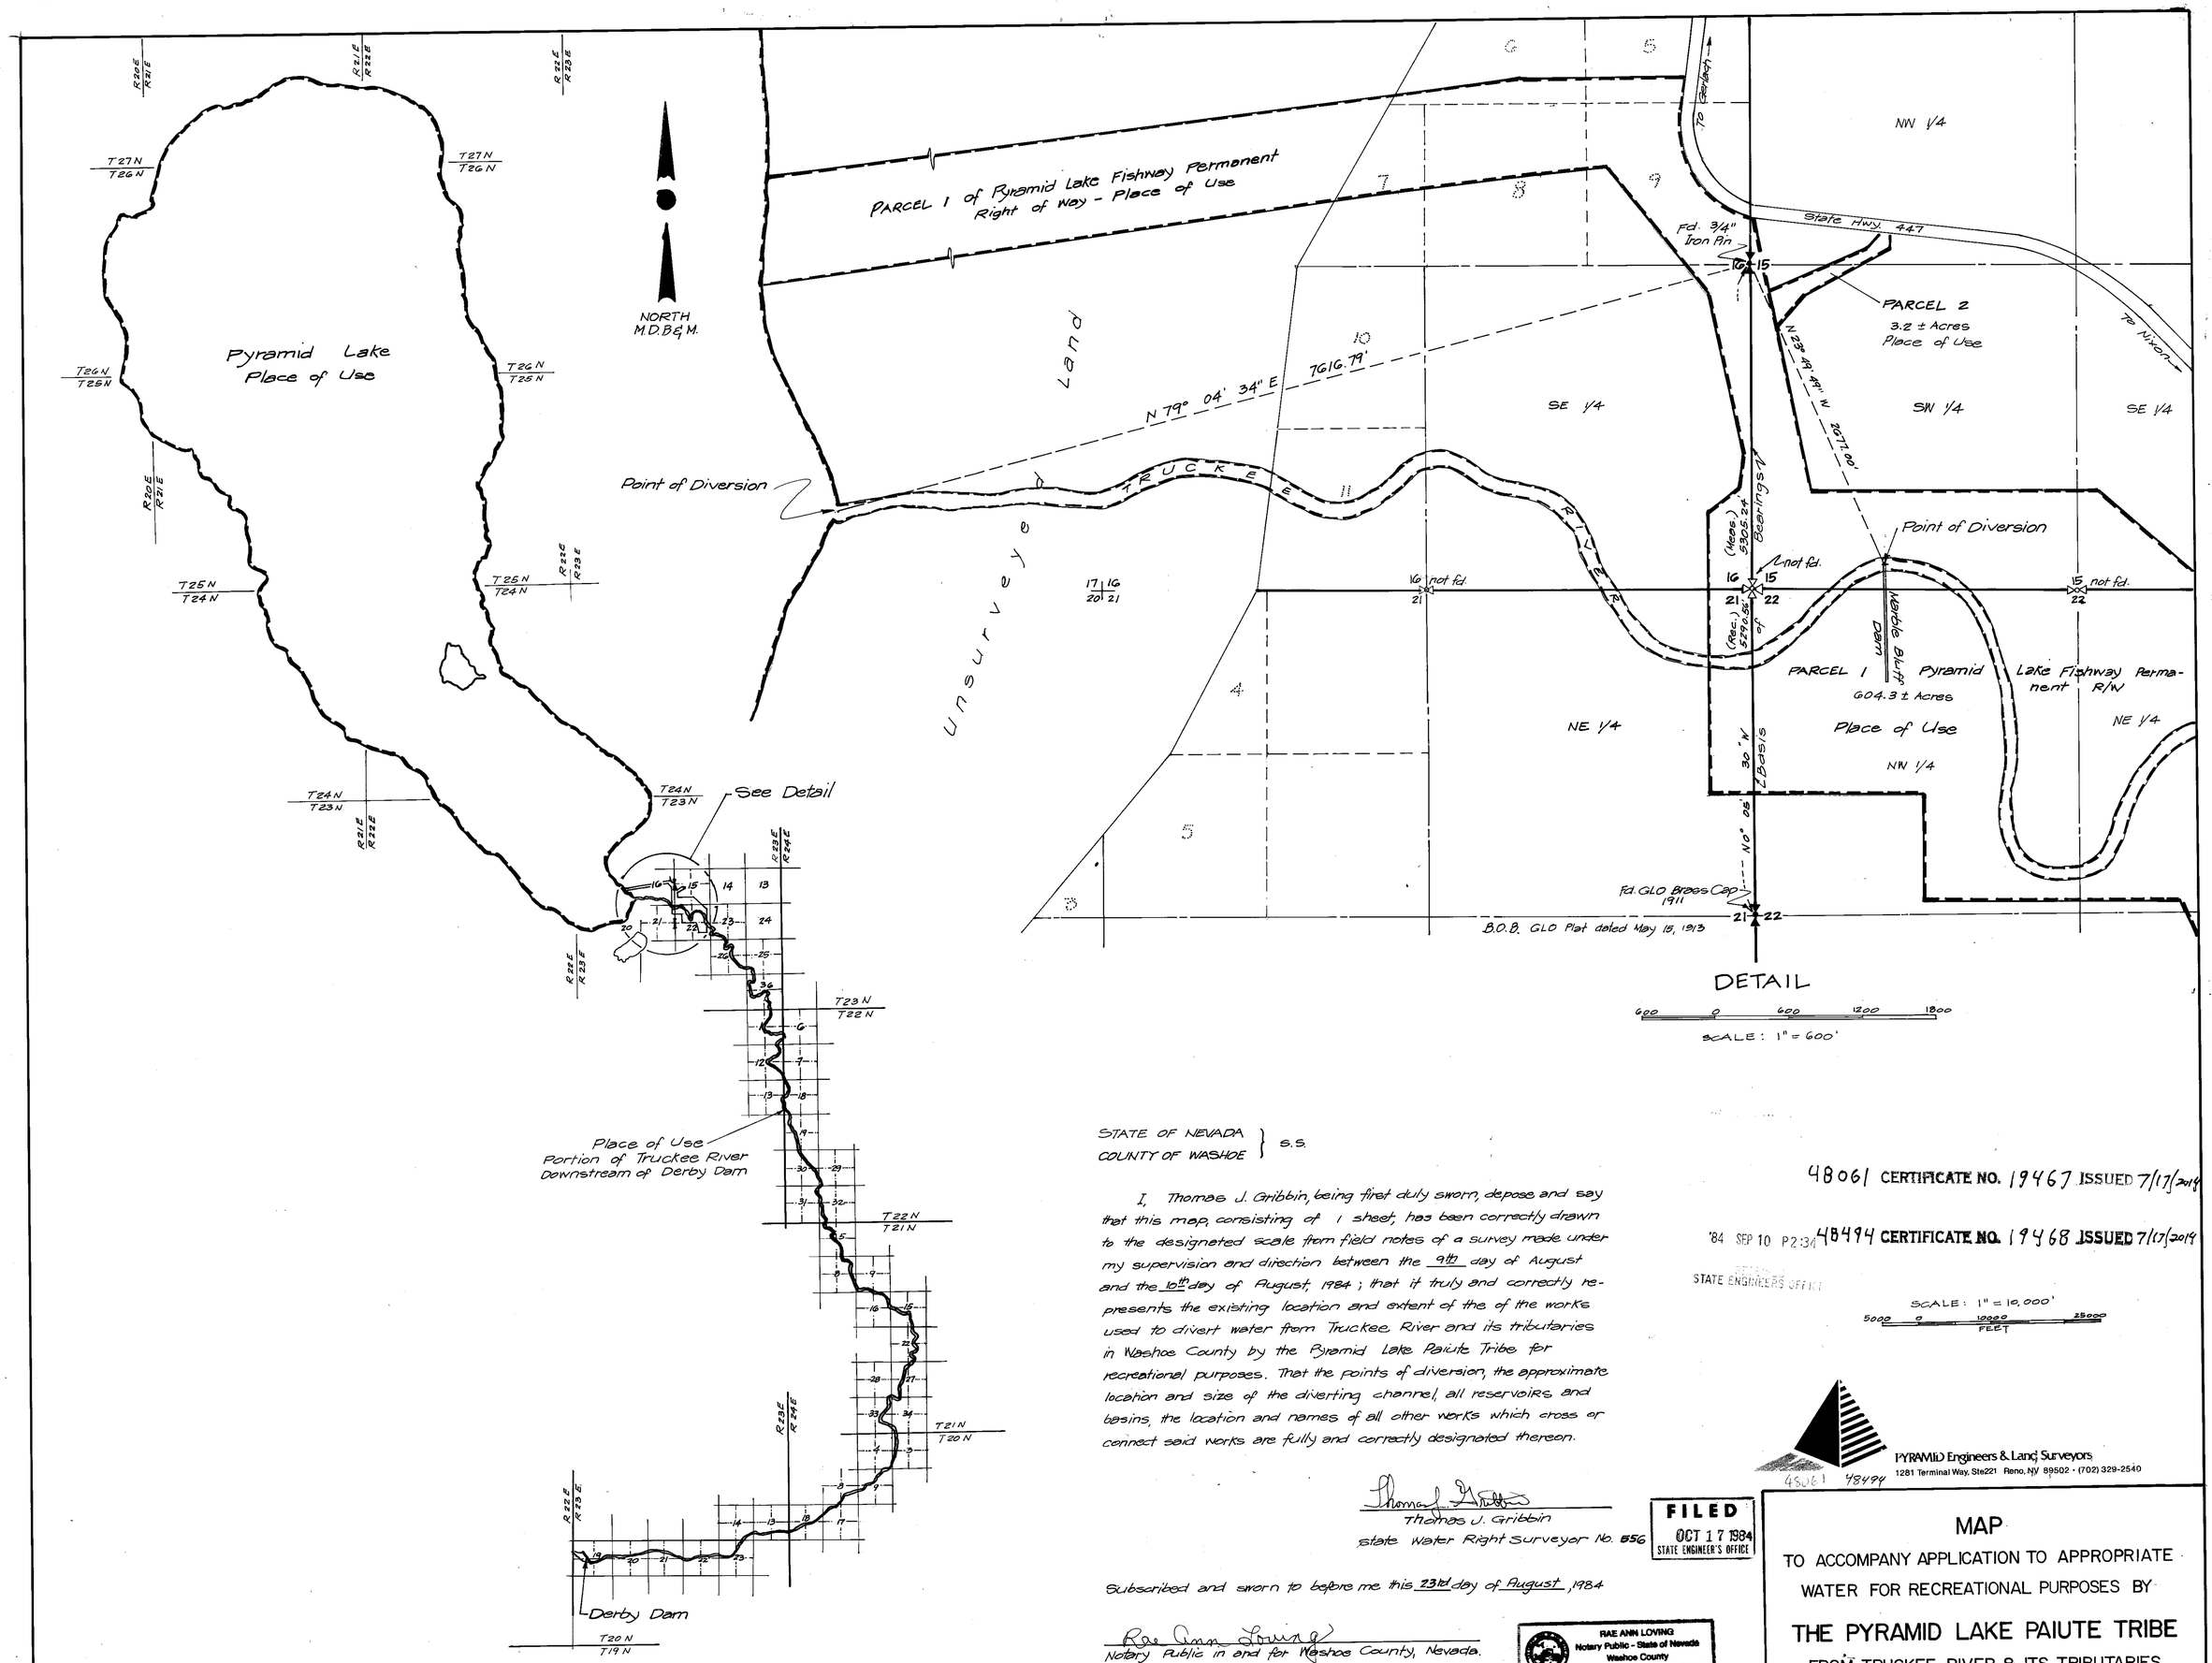

STATE OF NEVADA
COUNTY OF WASHOE } S.S.

I, Thomas J. Gribbin, being first duly sworn, depose and say that this map, consisting of 1 sheet, has been correctly drawn to the designated scale from field notes of a survey made under my supervision and direction between the 9th day of August and the 10th day of August, 1984; that it truly and correctly represents the existing location and extent of the of the works used to divert water from Truckee River and its tributaries in Washoe County by the Pyramid Lake Paiute Tribe for recreational purposes. That the points of diversion, the approximate location and size of the diverting channel, all reservoirs and basins, the location and names of all other works which cross or connect said works are fully and correctly designated thereon.

Thomas J. Gribbin
Thomas J. Gribbin
State Water Right Surveyor No. 556

FILED
OCT 17 1984
STATE ENGINEER'S OFFICE

Subscribed and sworn to before me this 23rd day of August, 1984

Rae Ann Loving
Notary Public in and for Washoe County, Nevada.

RAE ANN LOVING
Notary Public - State of Nevada
Washoe County
My Appointment Expires Apr. 21, 1985

48061 CERTIFICATE NO. 19467 ISSUED 7/17/2014

'84 SEP 10 P2:34 48494 CERTIFICATE NO. 19468 ISSUED 7/17/2014

STATE ENGINEERS OFFICE

PYRAMID Engineers & Land Surveyors
1281 Terminal Way, Ste221 Reno, NV 89502 · (702) 329-2540

MAP

TO ACCOMPANY APPLICATION TO APPROPRIATE WATER FOR RECREATIONAL PURPOSES BY

THE PYRAMID LAKE PAIUTE TRIBE

FROM TRUCKEE RIVER & ITS TRIBUTARIES

DATE 8/23/84 JOB# P-0299

84357 84356 48494 48061