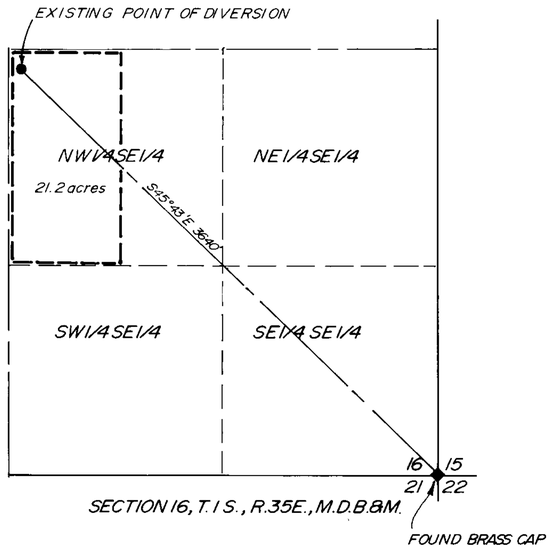

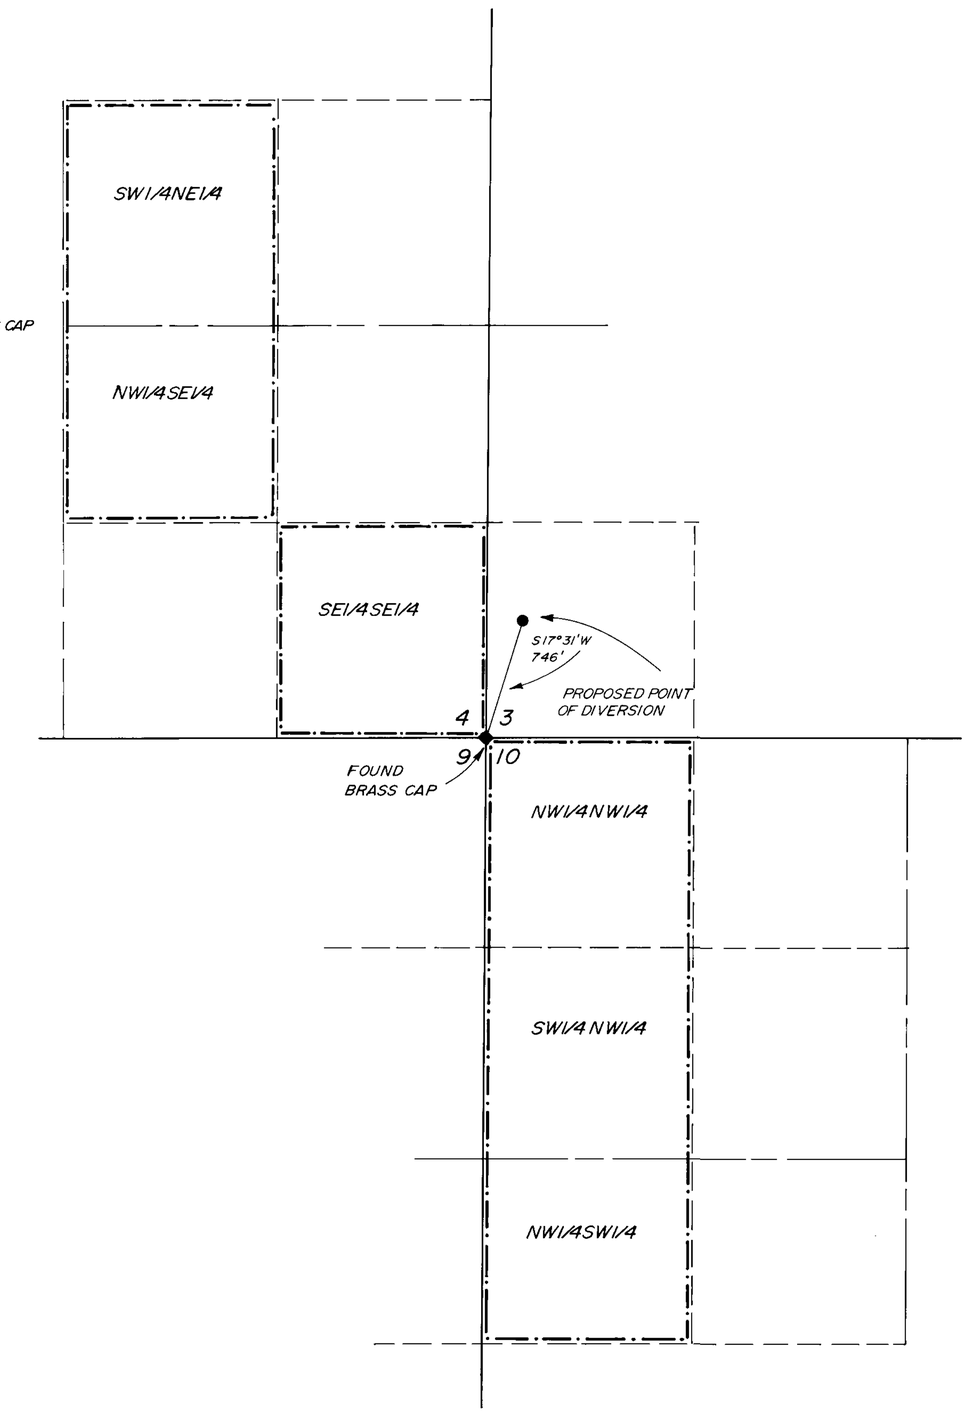

T. 4 S., R. 36 E., M. D. B. & M.

N

STATE OF NEVADA
COUNTY OF CARSON CITY } S.S.

I, BRUCE L. RICE, BEING FIRST DULY SWORN, DEPOSE AND SAY THAT THIS MAP, CONSISTING OF ONE SHEET HAS BEEN CORRECTLY DRAWN TO THE DESIGNATED SCALE FROM FIELD NOTES OF A SURVEY MADE BY ME ON MAY 30, 1984 THAT IT TRULY AND CORRECTLY REPRESENTS THE PROPOSED LOCATION AND EXTENT OF THE WORKS USED TO DIVERT WATER FROM AN UNDERGROUND SOURCE, IN ESMERALDA COUNTY, BY R.G. PENNEBAKER FOR IRRIGATION PURPOSES. THAT THE PROPOSED POINT OF DIVERSION, THE APPROXIMATE LOCATION AND SIZE OF THE DIVERTING CHANNEL, ALL RESERVOIRS OR BASINS, THE LOCATION AND NAMES OF ALL OTHER WORKS WHICH WILL CROSS OR CONNECT WITH THE PROPOSED WORKS, AND THE BOUNDARY OF ALL LANDS SHOWING BY 40-ACRE SUBDIVISIONS THE AREAS PROPOSED TO BE IRRIGATED, ARE FULLY AND CORRECTLY DESIGNATED THEREON.

Bruce L. Rice
STATE WATER RIGHT SURVEYOR

SUBSCRIBED AND SWORN TO BEFORE ME
THIS 18th DAY OF July, 1984
NOTARY PUBLIC IN AND FOR Carson City

Norma Jean Sevette

BASIS OF BEARING:

MAGNETIC NORTH:
VARIATION 17° E

LEGEND:

EXISTING PLACE OF USE

PROPOSED PLACE OF USE

◆ FOUND CORNER AS DESCRIBED

SCALE: 1" = 500'

500 0 500 1000 1500

MAP
TO ACCOMPANY APPLICATION TO CHANGE THE POINT OF DIVERSION & PLACE OF USE OF A PORTION OF PERMIT 14080
FOR: IRRIGATION
FROM: UNDERGROUND
BY: R.G. PENNEBAKER

BRUCE L. RICE
Civil Engineering & Surveying
P.O. BOX 642
BRIDGEPORT, CA

48090

45090