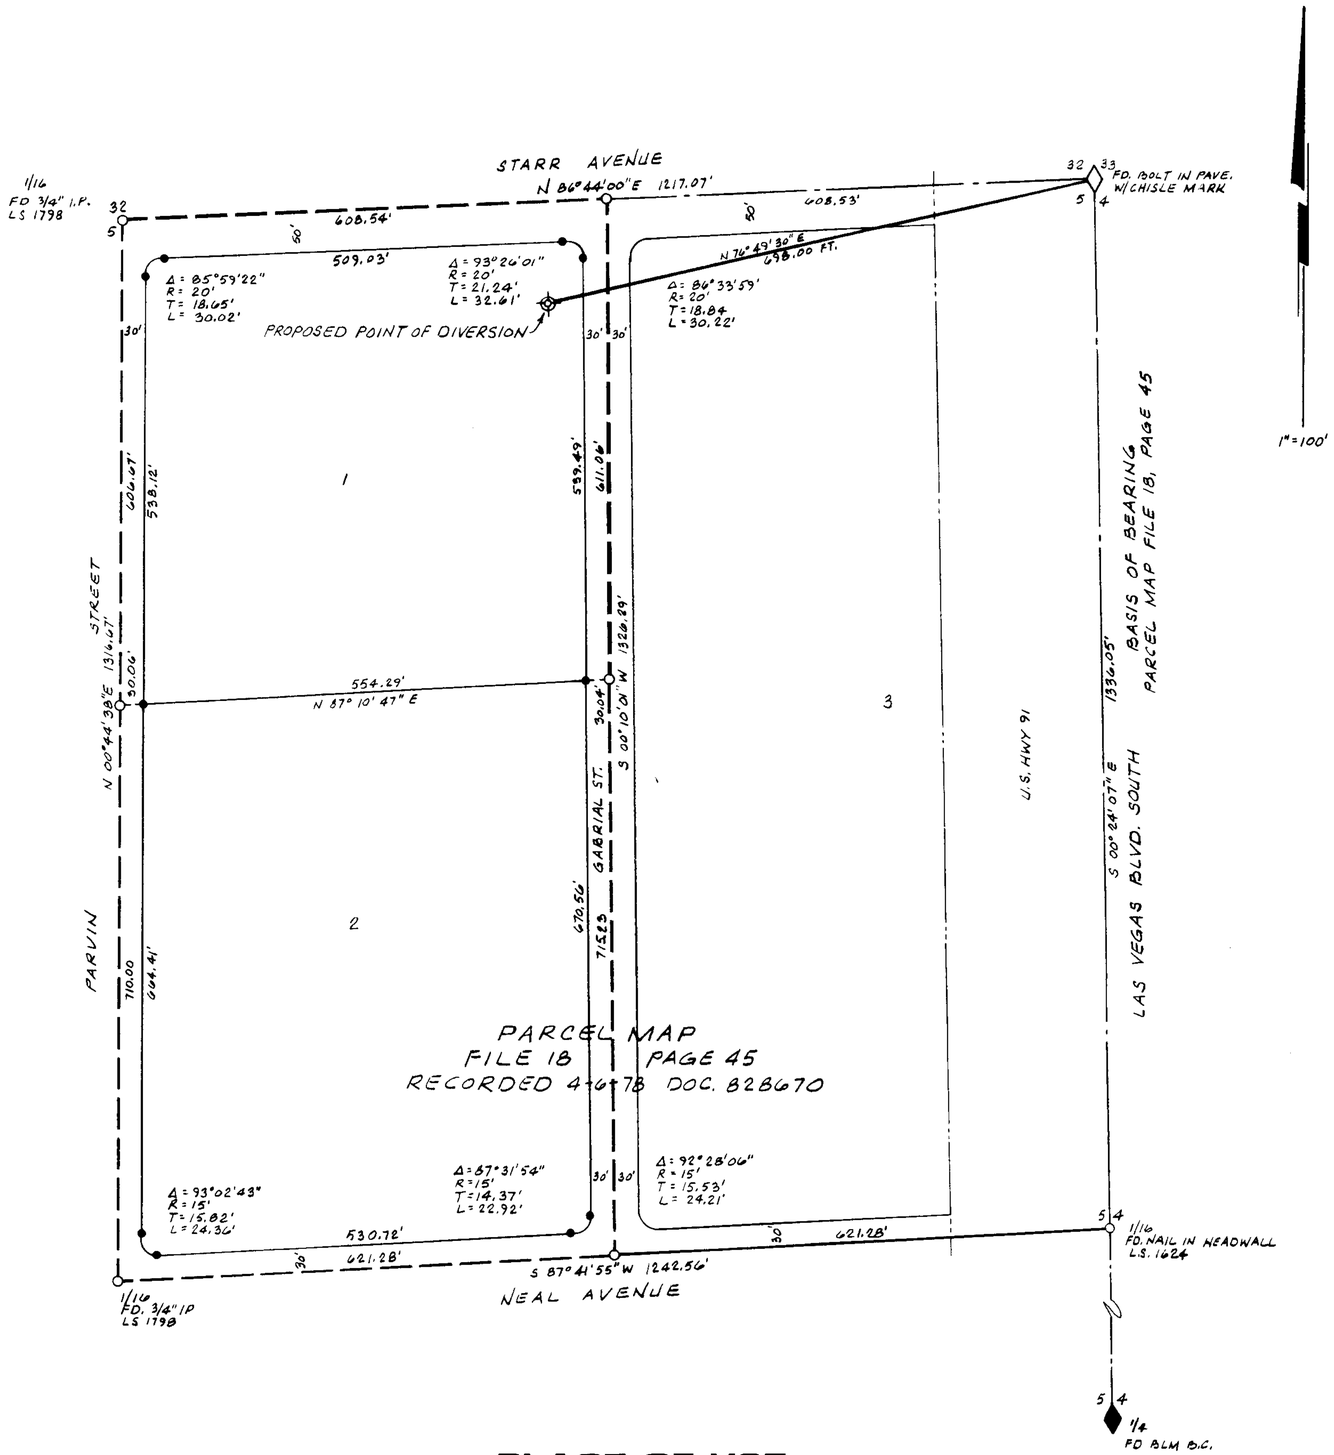

STATE OF NEVADA }
COUNTY OF CLARK } SS.

I, ROBERT J. McNUTT, BEING FIRST DULY SWORN, DO DEPOSE AND SAY THAT THIS MAP, CONSISTING OF ONE SHEET, HAS BEEN CORRECTLY DRAWN TO THE DESIGNATED SCALE FROM FIELD NOTES OF A SURVEY MADE UNDER MY SUPERVISION ON JUNE 1, 1984, THAT IT TRULY AND CORRECTLY REPRESENTS THE LOCATIONS AND EXTENT OF THE WORKS USED TO DIVERT WATER FROM AN UNDERGROUND SOURCE IN CLARK COUNTY, NEVADA BY WILLIAM G. BENNETT FOR RECREATION AND DOMESTIC USE.

PEGGY J. BELANGER
Notary Public-State Of Nevada
COUNTY OF CLARK
My Appointment Expires Jan. 11, 1988

ROBERT J. McNUTT
STATE WATER RIGHTS SURVEYOR Nº 418

SUBSCRIBED AND SWORN TO BEFORE ME THIS 4TH DAY OF JUNE, 1984.

Peggy J. Belanger
PEGGY J. BELANGER

PLACE OF USE
PART OF THE NE 1/4 OF THE NE 1/4
SECTION 5, T 23 S, R 61E, M.D.M.
CLARK COUNTY, NEVADA

100 50 0 100 200 300 400 500

48094

MAP
TO ACCOMPANY AN APPLICATION TO APPROPRIATE WATER
BY: WILLIAM G. BENNETT
FOR: RECREATION AND DOMESTIC USE
FROM: UNDERGROUND SOURCE

NO.	BY	DATE	DESCRIPTION	CHK'D	APP'D
			REVISIONS		

DRAWN BY D. Miniske | APPROVED BY RM
JOB NO. 8509-007 | DATE JUNE 1984

CHILTON ENGINEERING | 84034 | 1/1

FILED JUN 1984 STATE ENGINEER'S OFFIC

48094