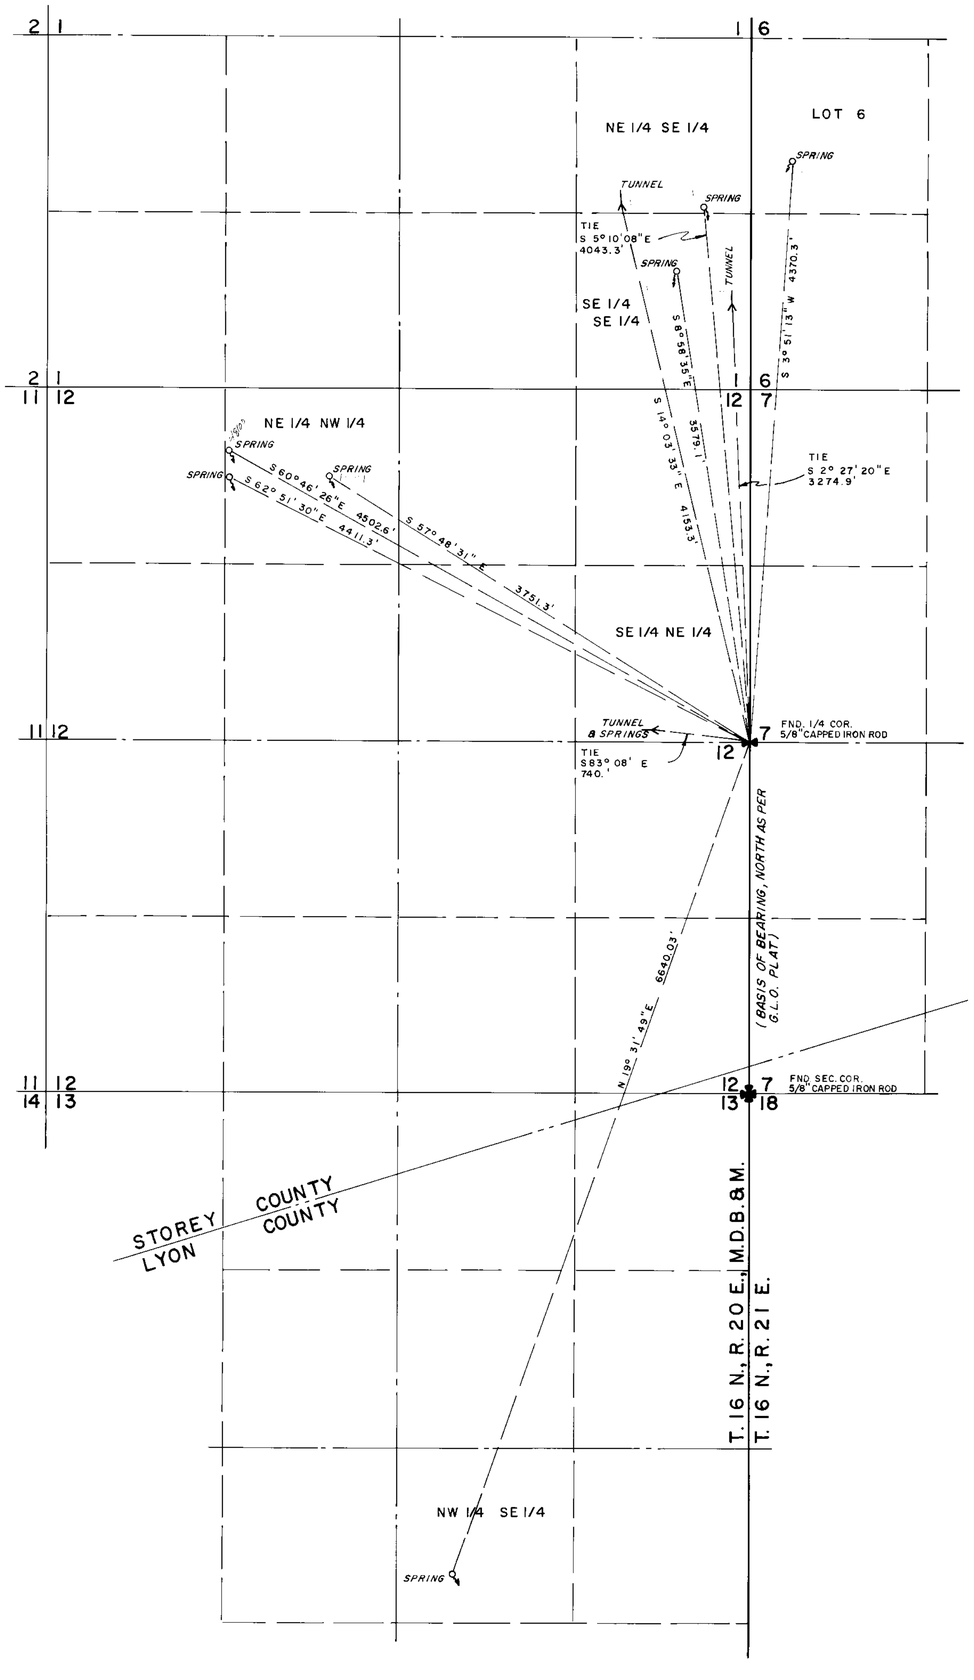

NOTE:

PROPOSED PLACE OF USE, WILL BE THE SAME AS MAP FILED UNDER APPLICATION NO. 47997 ON FILE AT DIVISION OF WATER RESOURCES.

STATE OF NEVADA
CARSON CITY S.S.

I, Brain A. Randall, being first duly sworn, depose and say that this map, consisting of one sheet, has been drawn to the designated scale, from fieldnotes of a survey made under my supervision on the 8th. and 30th. day of August, 1984, and record information on file at the Division of Water Resources, that it truly and correctly represents the proposed locations and extent of the works used to divert water from Tunnel and Surface Sources in Lyon and Storey County, Nevada, by Julius Bunkowski, for quasi-municipal and domestic purposes, that the proposed points of diversion, are fully and correctly designated hereon.

Brian A. Randall
STATE WATER RIGHT SURVEYOR NO. 605

Subscribed and sworn to before me this 7th day of September, 1984. Notary Public in and for Lyon County, Nevada.

Carol A. Smith
Notary Public

SCALE: 1" = 600'

0 600 1200 1800

FILED
SEP 27 1984
STATE ENGINEER'S OFFICE

NORTH

RESOURCE CONCEPTS INC.
340 North Minnesota Street, Carson City, Nevada 89701 (702) 883-1600
ENGINEERING · ECONOMICS · RESOURCE PLANNING

JOB NO. 83-104
DATE SEPT., 1984
REVISED
DRAWN BY JC
Sheet 1 of 1

MAP
TO ACCOMPANY APPLICATIONS TO APPROPRIATE WATER FOR QUASI-MUNICIPAL & DOMESTIC PURPOSES
BY
JULIUS BUNKOWSKI
FROM
TUNNEL AND SURFACE SOURCES
IN LYON AND STOREY COUNTY, NEVADA

8104 48102 48099 48098 48103 48097