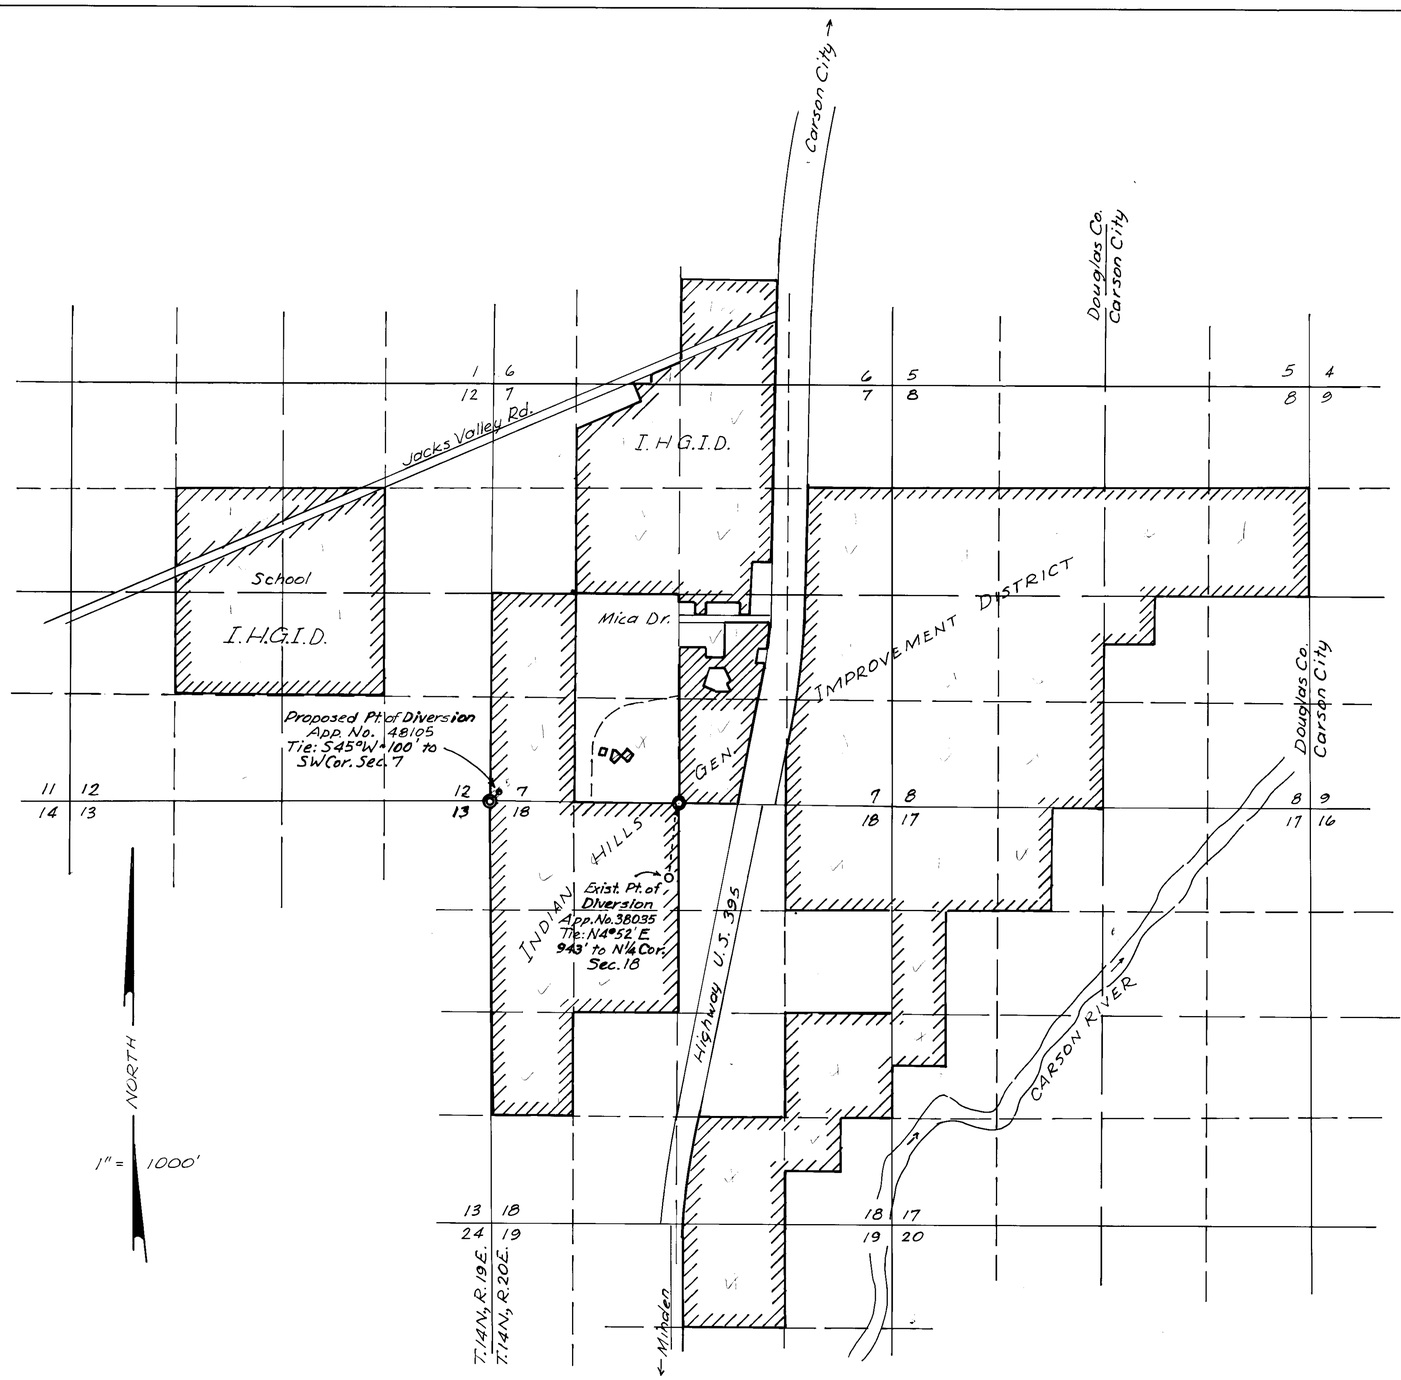

STATE OF NEVADA
CARSON CITY COUNTY

I, Robert C. Downer, being first duly sworn, depose and say that this map, consisting of one sheet, has been correctly drawn to the correct scale from property surveys and U.S.B.L.M. Plat maps, that it truly and correctly represents the proposed location and extent of the works used to divert water from underground sources in Douglas County, by Indian Hills General Improvement District, for Quasi-Municipal purposes, under Permits No. 38035 as amended by Permit No 42797 and under Permit No. 44137, that the location and extent of lands within the service area of Indian Hill Gen. Improvement District and the area of use for water applied for under these applications is fully and correctly designated hereon.

Robert C. Downer
State Water Rights Surveyor #314

Subscribed and sworn to before me this 13 day of June, 1984.

Mary Beth Callahan
Notary Public in and for Carson City, Nev.

MARY BETH CALLAHAN
Notary Public - Nevada
Carson City
My Appt. Expires June

FILED
JUN 13 '84
STATE ENGINEER'S OFFICE

LEGEND:

- ◎ Found Brass Cap Sec. Cor.
- ∘ Point of Diversion
- ▨ Area of Use (Indian Hills G.I.D.)

0 1 2 3
Thousands of Feet

48105

MAP TO ACCOMPANY
APPLICATION TO CHANGE PT. OF DIVERSION
OF WATER FROM AN UNDERGROUND SOURCE
PERMIT NOS. ~~38035~~ & ~~42797~~ & 44137
BY
INDIAN HILL GENERAL IMPROVEMENT DISTRICT
SCALE: 1" = 1000'

Downer Engineering Carson City, Nev.

Basis of Brng: Brngs. as shown on U.S.B.L.M. Plat of T.14N., R.20E., dated Apr. 29, 1966

83996 71495 63108 58131 55540 48105