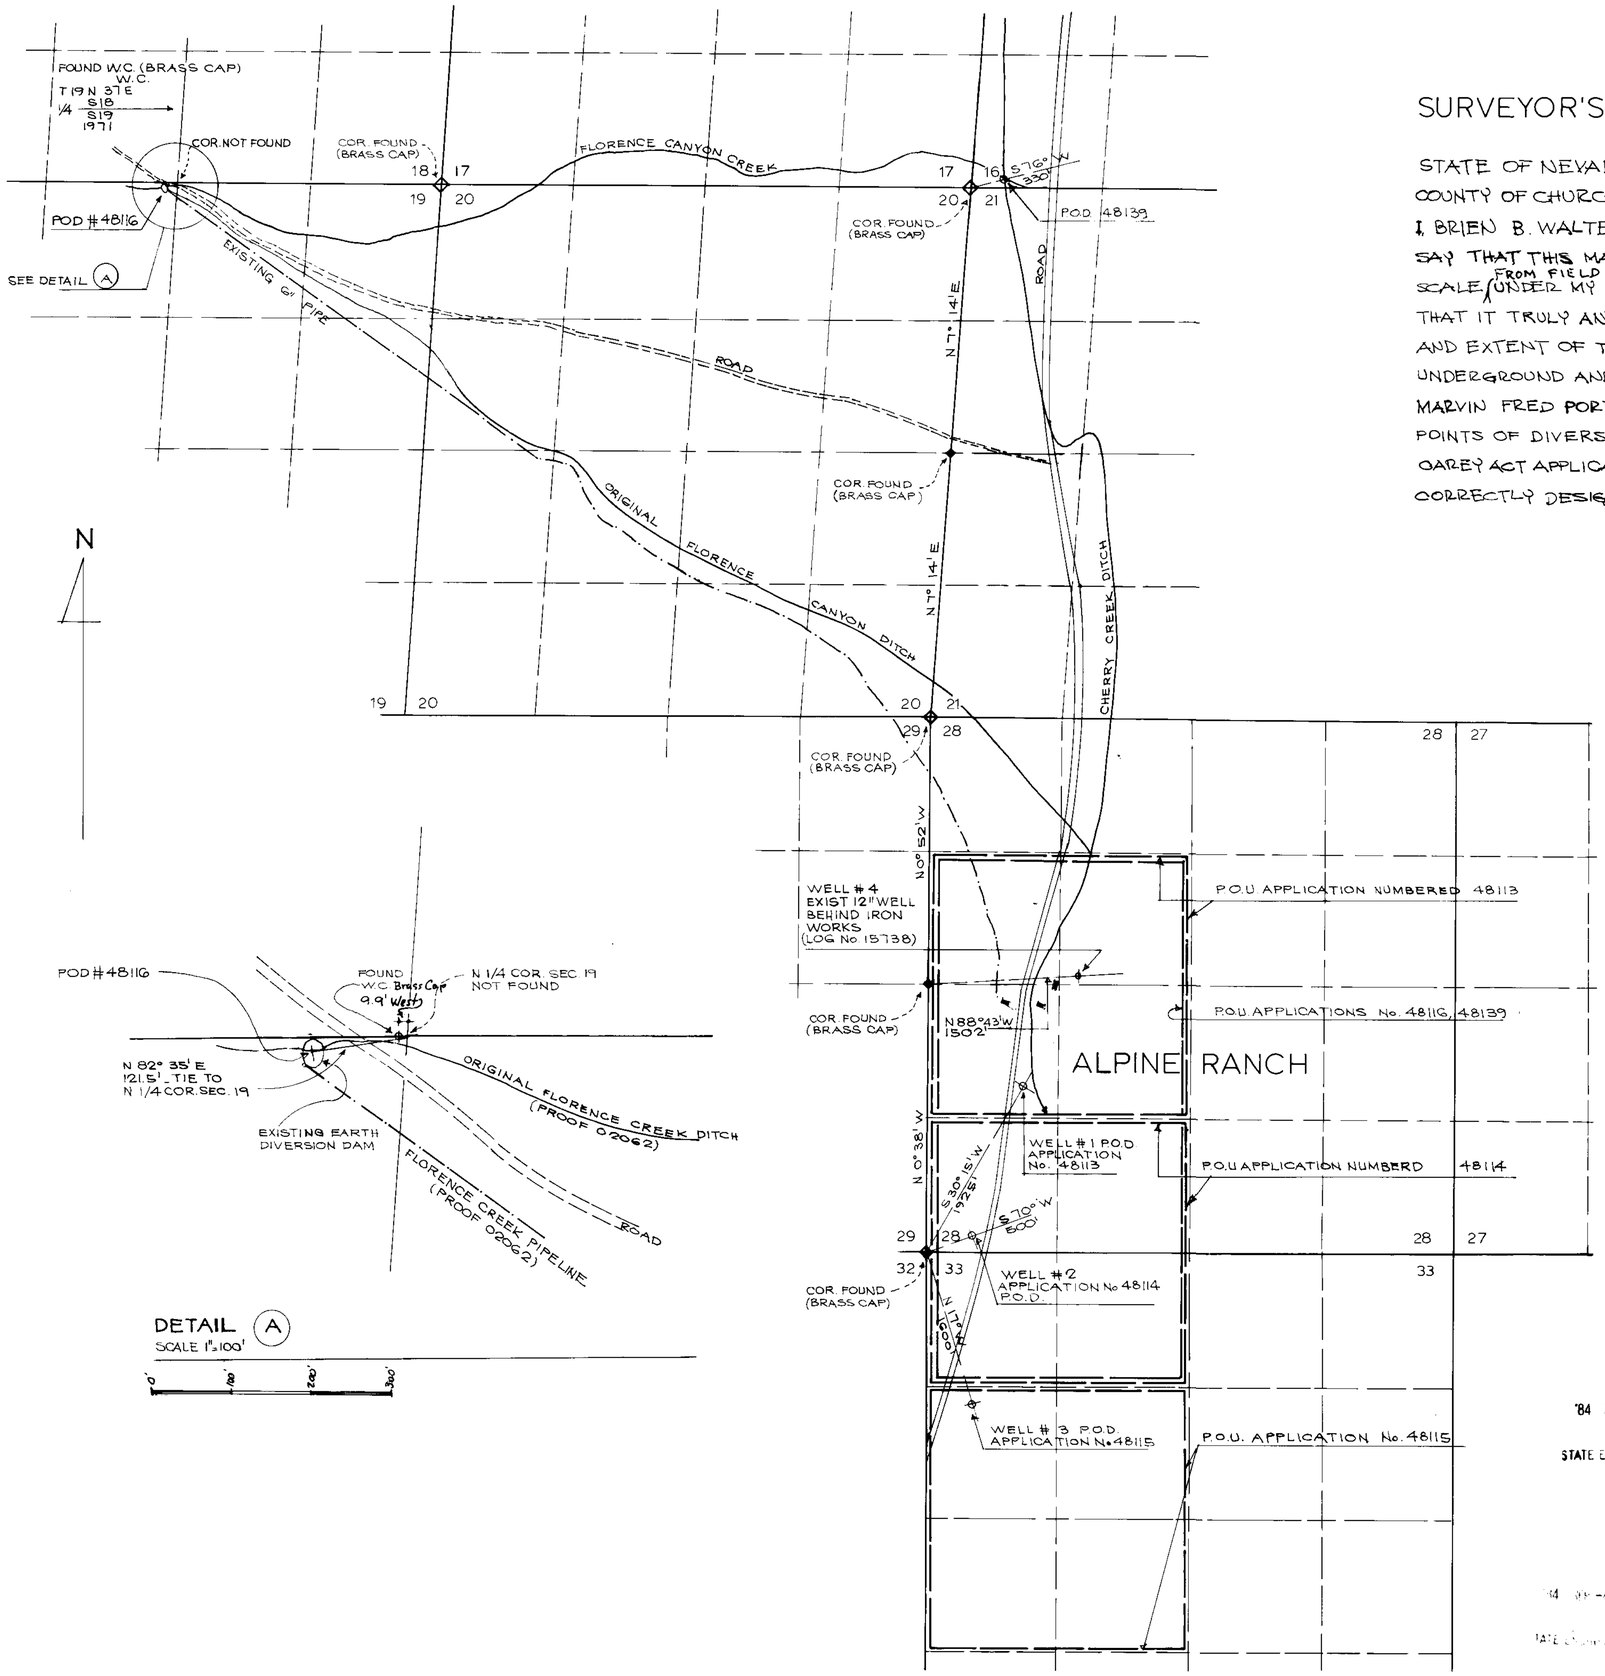

DETAIL (A)
SCALE 1" = 100'

SURVEYOR'S CERTIFICATE

STATE OF NEVADA
COUNTY OF CHURCHILL } S.S.

I, BRIEN B. WALTERS, BEING FIRST DULY SWORN, DEPOSE AND SAY THAT THIS MAP HAS BEEN CORRECTLY DRAWN TO THE DESIGNATED SCALE, FROM FIELD NOTES OF A SURVEY MADE BY ME, OR UNDER MY SUPERVISION AND DIRECTION, ON JUNE 26 AND 30, 1984; THAT IT TRULY AND CORRECTLY REPRESENTS THE PROPOSED LOCATION AND EXTENT OF THE WORKS USED TO DIVERT WATER FROM AN UNDERGROUND AND SURFACE IN CHURCHILL COUNTY, NEVADA BY MARVIN FRED PORTEOUS, FOR IRRIGATION AND STOCKWATER. POINTS OF DIVERSION AND EXTENT OF THE LANDS OWNED AND IN THE CAREY ACT APPLICATION PROCESS BY THE APPLICANT ARE FULLY AND CORRECTLY DESIGNATED HEREON.

Brien B. Walters
Brien B. Walters
BRIEN B. WALTERS
STATE WATER RIGHT SURVEYOR, No. 661

ACKNOWLEDGEMENT

STATE OF NEVADA
COUNTY OF CHURCHILL } SS.

SUSCRIBED AND SWORN TO BEFORE ME ON THIS 10th DAY OF July 1984. NOTARY PUBLIC IN AND FOR SAID COUNTY AND STATE

NORMA JEAN SINETTE
Notary Public - State of Nevada
Appointment Recorded in Lyon Co. Nev. 10, 1987

Norma Jean Sinette

BASIS OF BEARINGS:
Magnetic Compass with Variation 17½° East.

0' 400' 800' 1600' 2400'
SCALE 1" = 800'-0"

'84 AUG 13 A10:18
STATE ENGINEER

'84 SEP -4

FILED
SEP 1 1984
STATE ENGINEER'S OFFICE

THIS MAP IS ENTIRELY IN T19N R 37E MDB & M

MAP TO ACCOMPANY APPLICATIONS TO APPROPIATE WATER FOR IRRIGATION AND STOCKWATER

APPLICATIONS 48113, 48114 48115, 48116, 48139
BY MARVIN FRED PORTEOUS
FROM UNDERGROUND AND SURFACE SOURCES
IN CHURCHILL COUNTY, NEVADA

WALTERS ENGINEERING
6070 PLUMAS ST. SUITE G RENO, NV. 89509
(702) 827 6546

48139 48116 48115 48114 48113