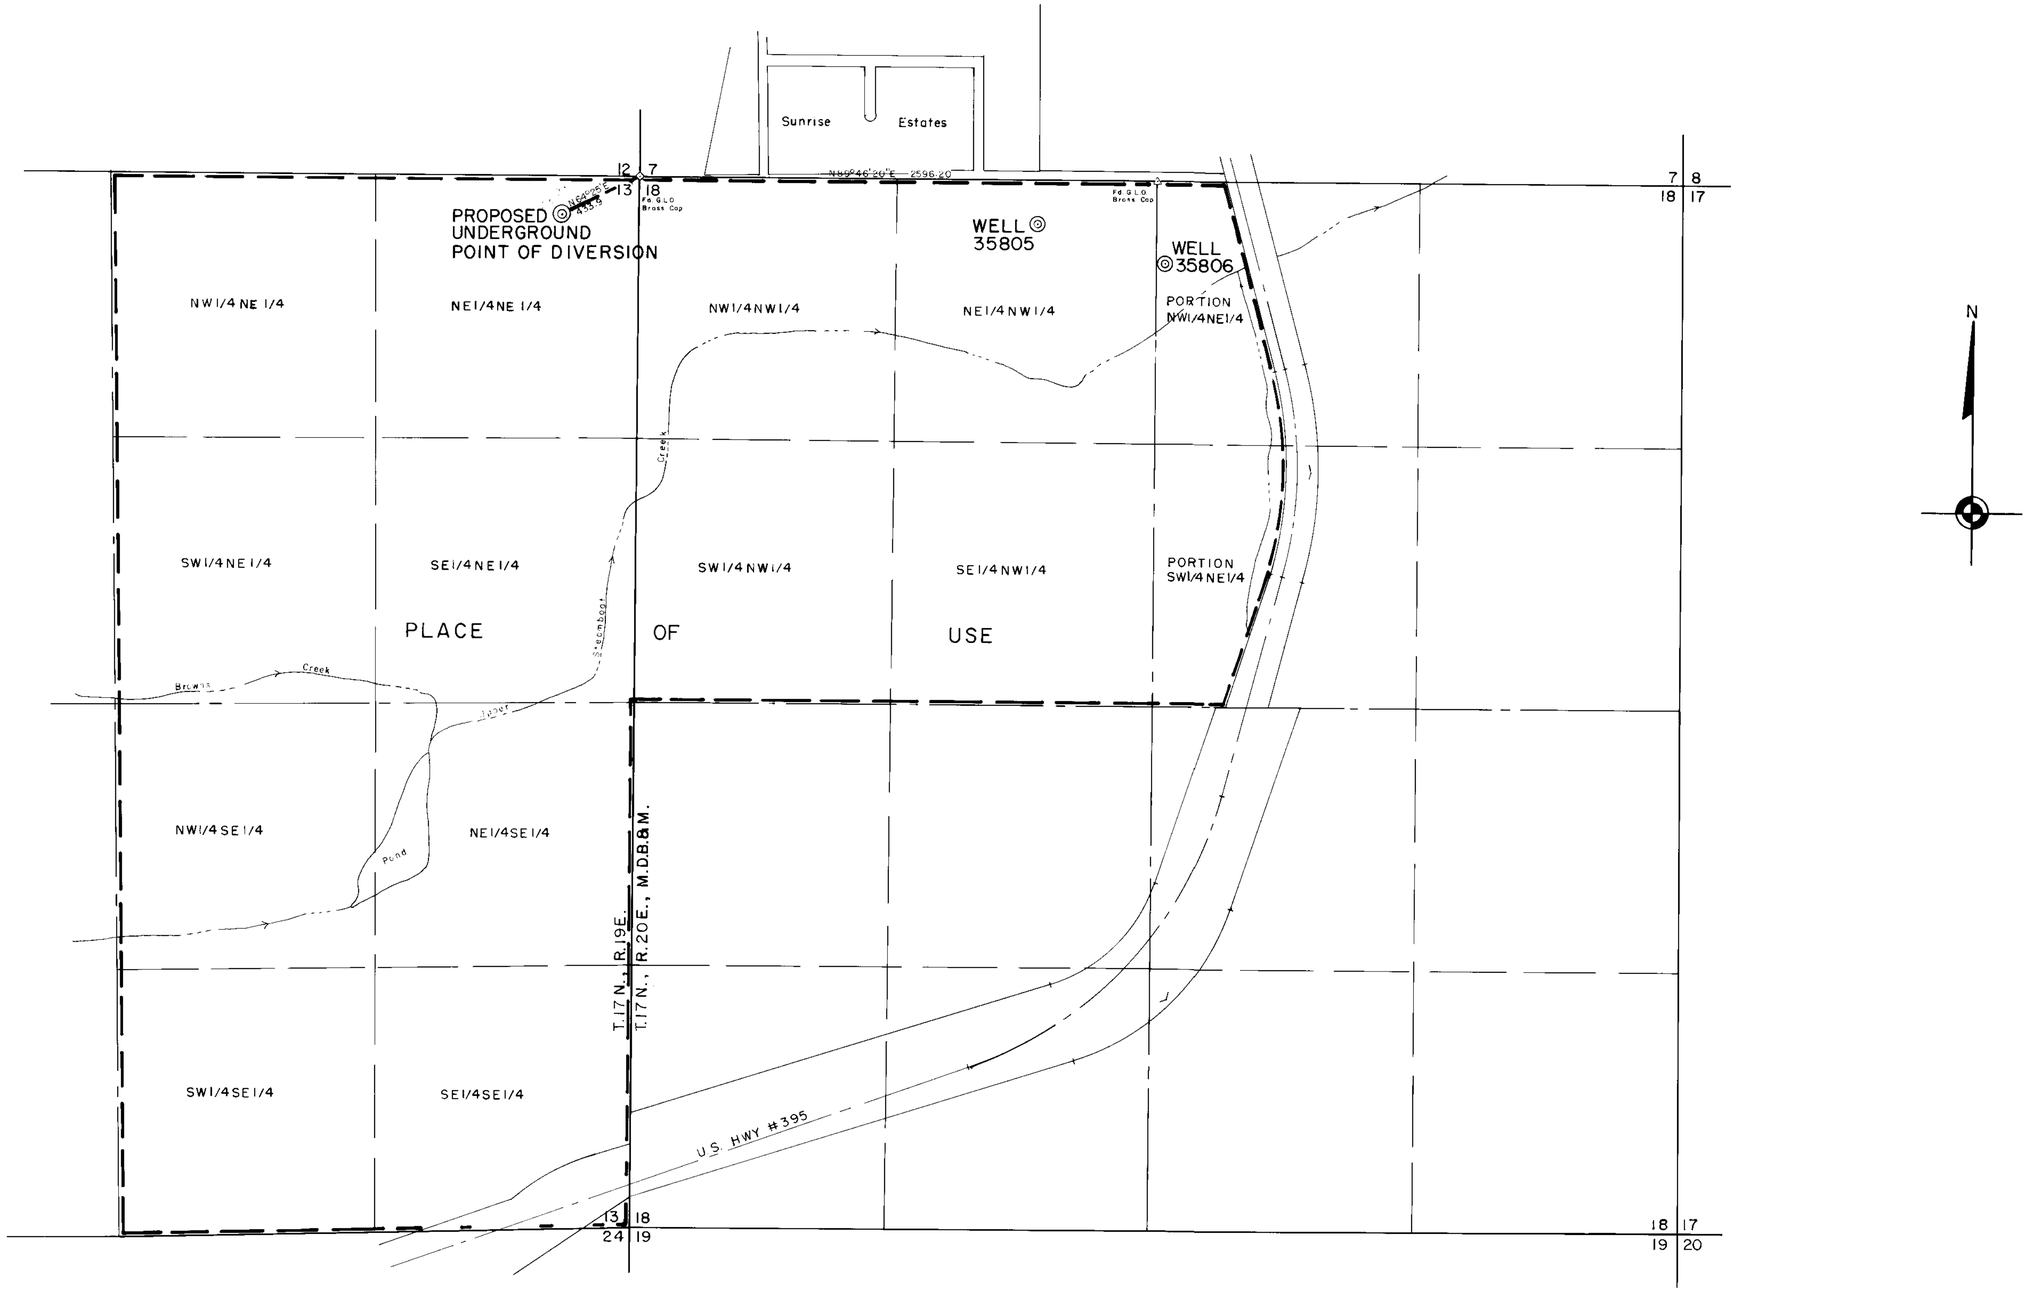

BASIS OF BEARING

The basis of bearing of this survey is the line between the NW section corner and the North 1/4 of Section 18, T.17N., R.20E., M.D.B.&M. of N 89°46'20"E as shown Sunrise Estates, File # 611415

STATE OF NEVADA }
COUNTY OF STOREY } SS.

I, Wm. MICHAEL DONOVAN, Jr., being first duly sworn, depose and say that this map, consisting of one sheet, has been correctly drawn to the designated scale from field notes of a survey made by me, on June 28,1984; that it truly and correctly represents the proposed location and extent of the works used to divert water from an UNDERGROUND SOURCE in WASHOE COUNTY, by SIERRA REFLECTIONS CORPORATION for QUASI-MUNICIPAL/GEOTHERMAL HEATING and COOLING PURPOSES. That the proposed point of diversion, the approximate location and size of the diverting conduit, the place and manner of use, and the location and names of all other works or streams which are crossed by or connected with the said works, are fully and correctly designated thereon.

Wm. Michael Donovan, Jr.
Wm. Michael Donovan, Jr.
State Water Right Surveyor

Subscribed and sworn to before me this 7th day of August, 1984.
Notary Public in and for Storey County, Nevada.

Susanne Andrews

SUSANNE ANDREWS
Notary Public - State of Nevada
STOREY COUNTY
My Appt. Expires Feb. 22, 1987

FILED
AUG 08 1984
STATE ENGINEER'S OFFICE

'84 AUG -8 AM 7:45

STATE ENGINEER

SCALE 1" = 400'

0 100 200 400 800 1200 1600 2000

MAP
TO ACCOMPANY APPLICATION
TO APPROPRIATE WATER FOR
QUASI-MUNICIPAL/GEOTHERMAL
HEATING AND COOLING
BY SIERRA REFLECTIONS CORP.
FROM UNDERGROUND SOURCE

48123