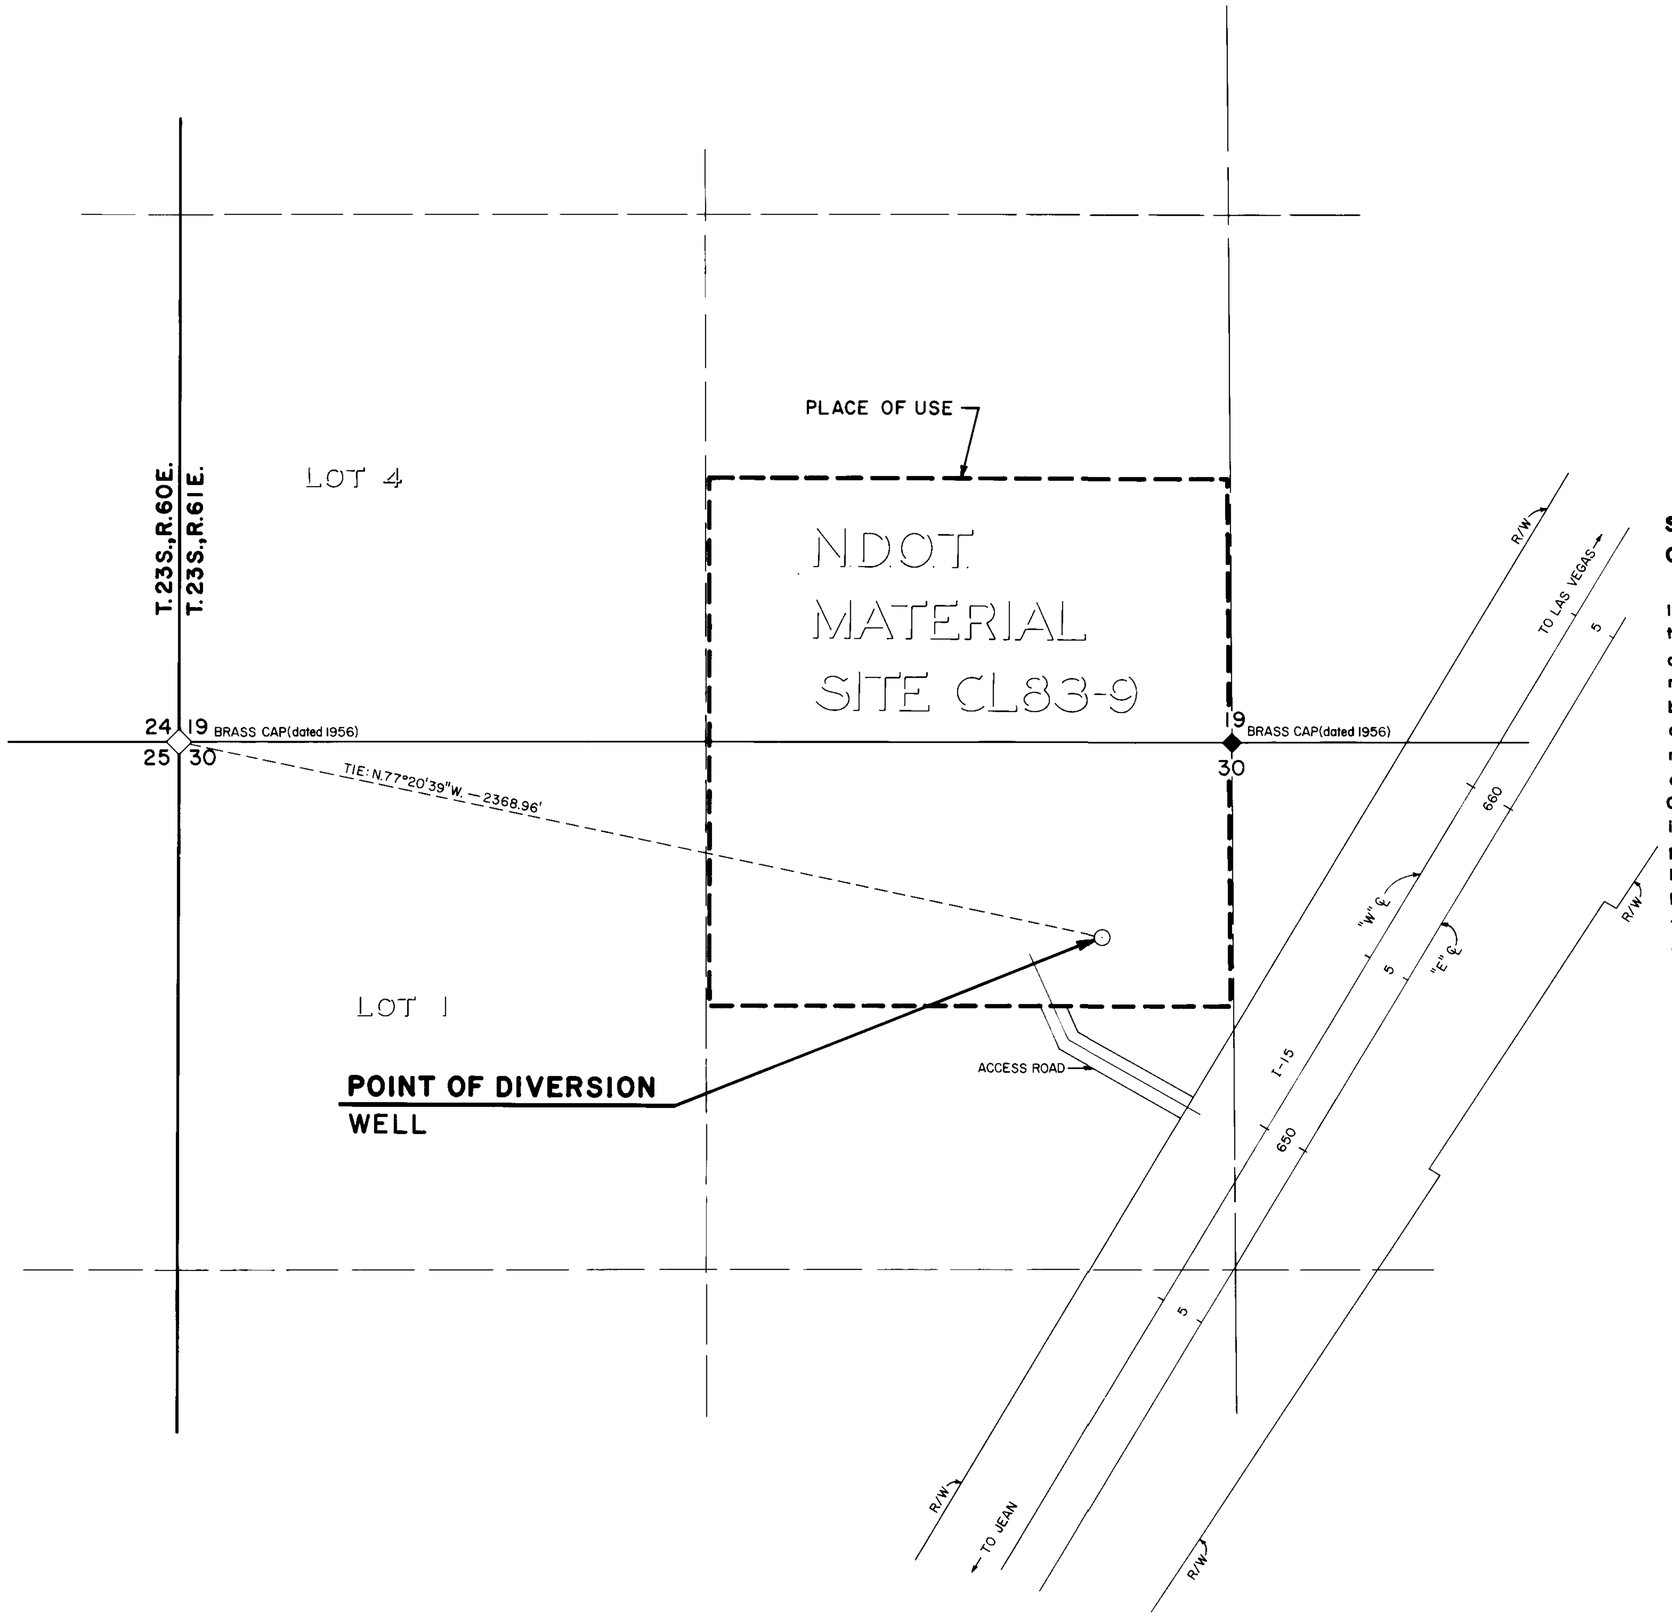

M.D.M.

STATE OF NEVADA
CARSON CITY

I, Kim Koenig, being first duly sworn, depose and say that this map, consisting of one sheet, has been correctly drawn to the designated scale from the field notes of a survey under my supervision and direction, between the 7TH day of FEB. , and the 8TH day of FEB. , 1984; that it truly and correctly represents the proposed location of the well used to divert water from an underground source in Clark County, by the State of Nevada, acting by and through its Department of Transportation, for public highway purposes. That the proposed point of diversion, the location and size of the proposed drilled well, and the boundary of all lands, showing by 40 acre subdivisions, the areas proposed to be irrigated, are fully and correctly designated thereon.

Kim Koenig
State Water Right Surveyor No. 402

SUBSCRIBED AND SWORN BEFORE ME THIS 18th DAY OF JUNE, 1984, NOTARY PUBLIC IN AND FOR CARSON CITY, NEVADA.

Kenneth W. Rupert

KENNETH W. RUPERT
NOTARY PUBLIC - NEVADA
CARSON CITY

BEARING SOURCE: BY N.D.O.T. SURVEY
THE NORTH LINE OF SECTION 30 T.23S.,R.61E.,M.D.M. BEARS S.89°22'39"E.

200' 150' 100' 50' 0 200' 400' 600'
SCALE: 1"=200'

48137

FILED
JUN 26 1984
STATE ENGINEER'S OFFICE

MAP

TO ACCOMPANY APPLICATION TO APPROPRIATE WATER FOR PUBLIC HIGHWAY PURPOSES

SERIAL NO.
DATE: JUNE, 1984 CLARK COUNTY
BY: NEVADA DEP'T OF TRANSPORTATION FROM: WELL

48137