NOTE: SEC. 11, T. 2 N., R. 48 E., NO CORNERS FOUND, SEC. SHOWN BY PROTRACTION FROM B.L.M. PLAT (1883)

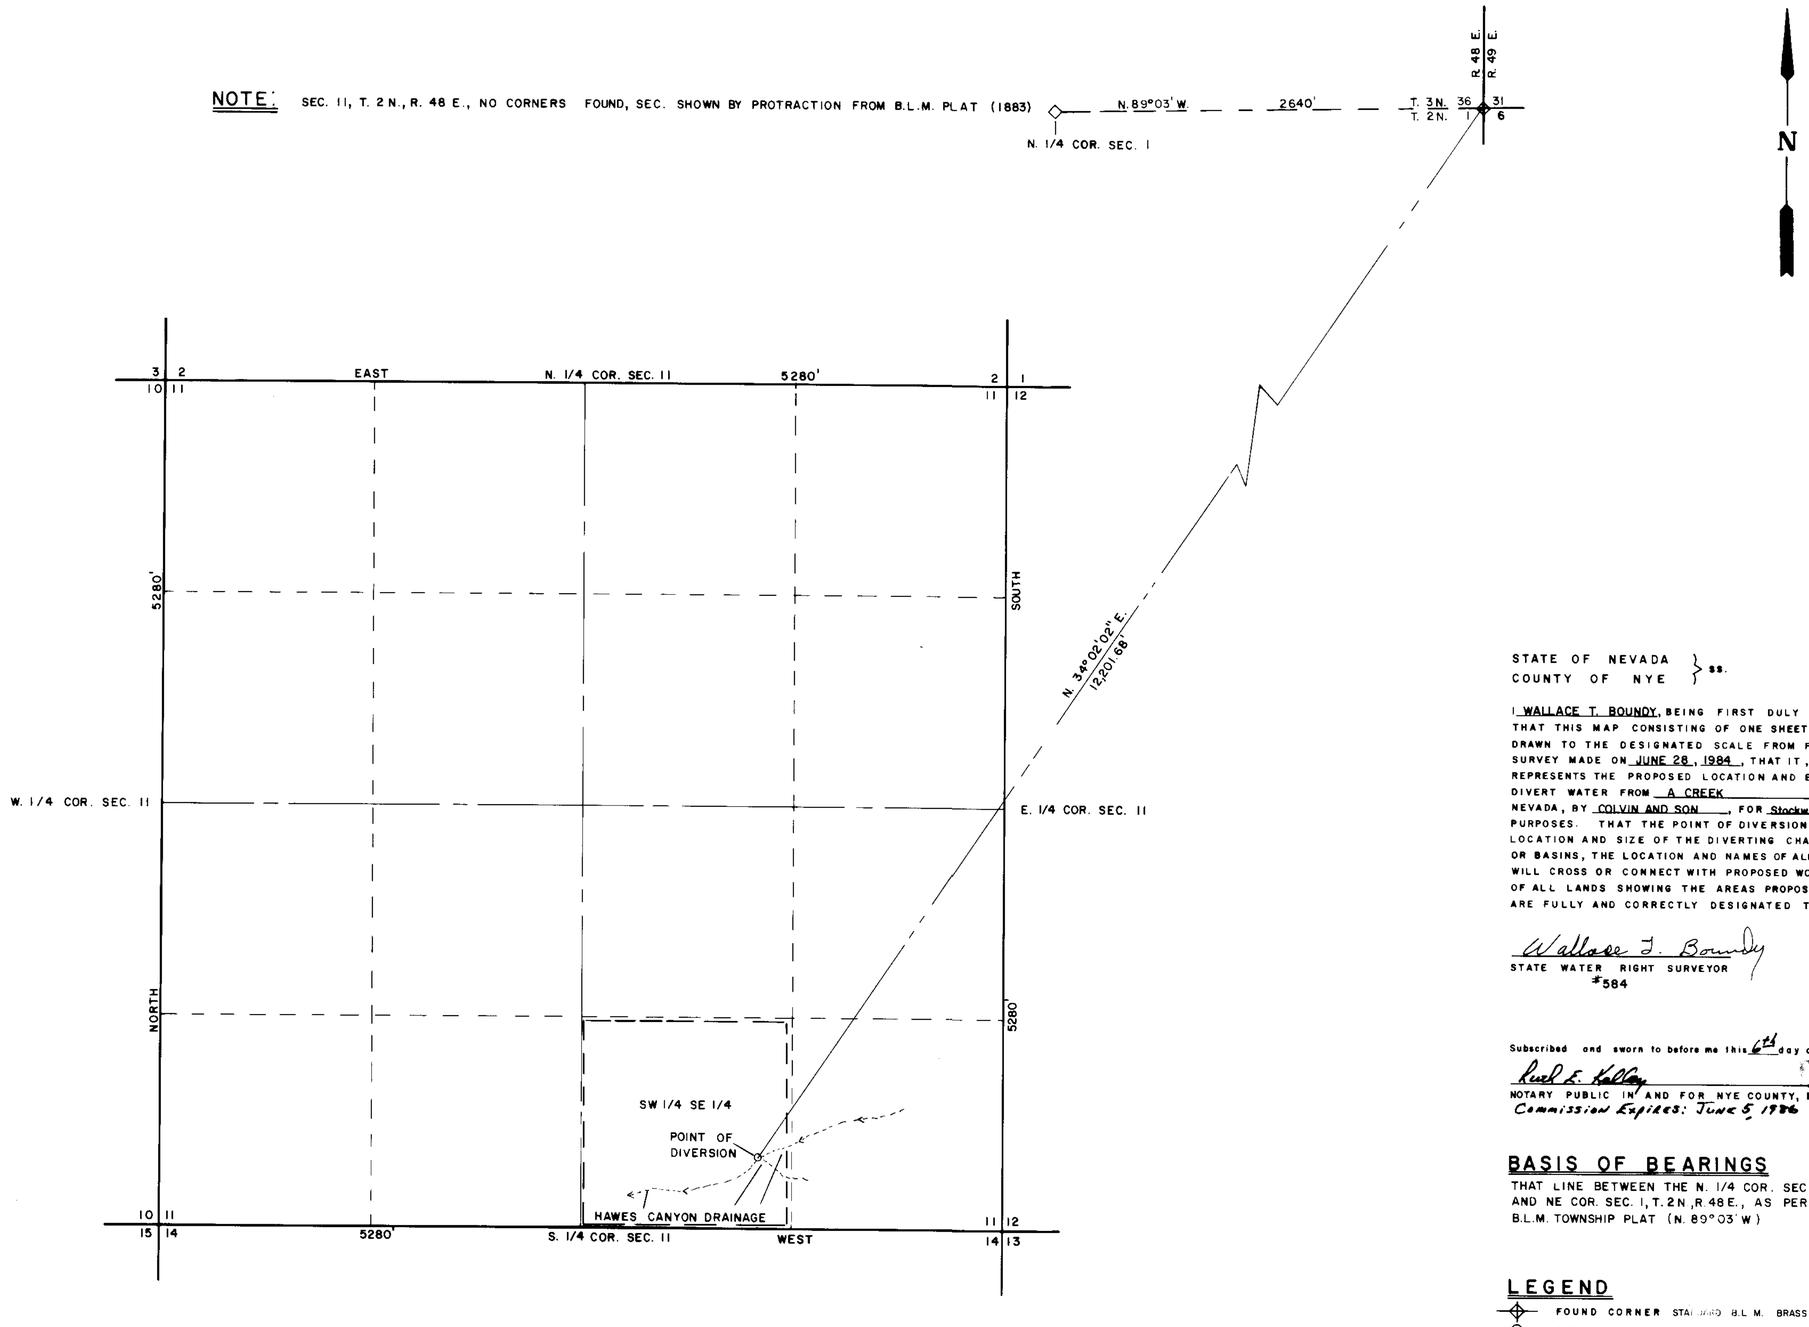

STATE OF NEVADA
COUNTY OF NYE } ss.

I WALLACE T. BOUNDY, BEING FIRST DULY SWORN DEPOSE AND SAY THAT THIS MAP CONSISTING OF ONE SHEET, HAS BEEN CORRECTLY DRAWN TO THE DESIGNATED SCALE FROM FIELD NOTES OF A SURVEY MADE ON JUNE 28, 1984, THAT IT, TRULY AND CORRECTLY REPRESENTS THE PROPOSED LOCATION AND EXTENT OF THE WORKS TO DIVERT WATER FROM A CREEK, IN NYE COUNTY, NEVADA, BY COLVIN AND SON, FOR Stockwatering and Domestic PURPOSES. THAT THE POINT OF DIVERSION, THE APPROXIMATE LOCATION AND SIZE OF THE DIVERTING CHANNEL, ALL RESERVOIRS OR BASINS, THE LOCATION AND NAMES OF ALL OTHER WORKS, WHICH WILL CROSS OR CONNECT WITH PROPOSED WORKS, AND THE BOUNDARIES OF ALL LANDS SHOWING THE AREAS PROPOSED TO BE UTILIZED, ARE FULLY AND CORRECTLY DESIGNATED THEREON.

Wallace T. Boundy
STATE WATER RIGHT SURVEYOR
#584

Subscribed and sworn to before me this 6th day of July, 1984
Ruth E. Kelley
NOTARY PUBLIC IN AND FOR NYE COUNTY, NEVADA
Commission Expires: June 5, 1986

BASIS OF BEARINGS

THAT LINE BETWEEN THE N. 1/4 COR. SEC. 1 AND NE COR. SEC. 1, T. 2 N., R. 48 E., AS PER B.L.M. TOWNSHIP PLAT (N. 89°03' W)

LEGEND

- FOUND CORNER STAMPED B.L.M. BRASS CAP (1968)
- SET IRON PIN, R.L.S. 2518
- PLACE OF USE

CERTIFICATE NO. 12317 ISSUED 10/25/89

SCALE 1" = 500'
0 100 300 500 1000 1500

48204

FILED
AUG 10 1984
STATE ENGINEER'S OFFICE

'84 AUG 10 P2:17
STATE ENGINEER'S OFFICE

BOUNDY LAND SURVEYING
TONOPAH, NEVADA

MAP TO ACCOMPANY APPLICATION TO APPROPRIATE WATER

FOR: STOCKWATERING AND DOMESTIC PURPOSES, FROM A SPRING SOURCE (HAWES CREEK) IN THE SW 1/4 SE 1/4 SEC. 11, T. 2 N., R. 48 E., M.D.B.&M., STONE CABIN VALLEY, NYE COUNTY, NEVADA.

BY: COLVIN AND SON
P.O. BOX 1047
TONOPAH, NEVADA 89049

48204