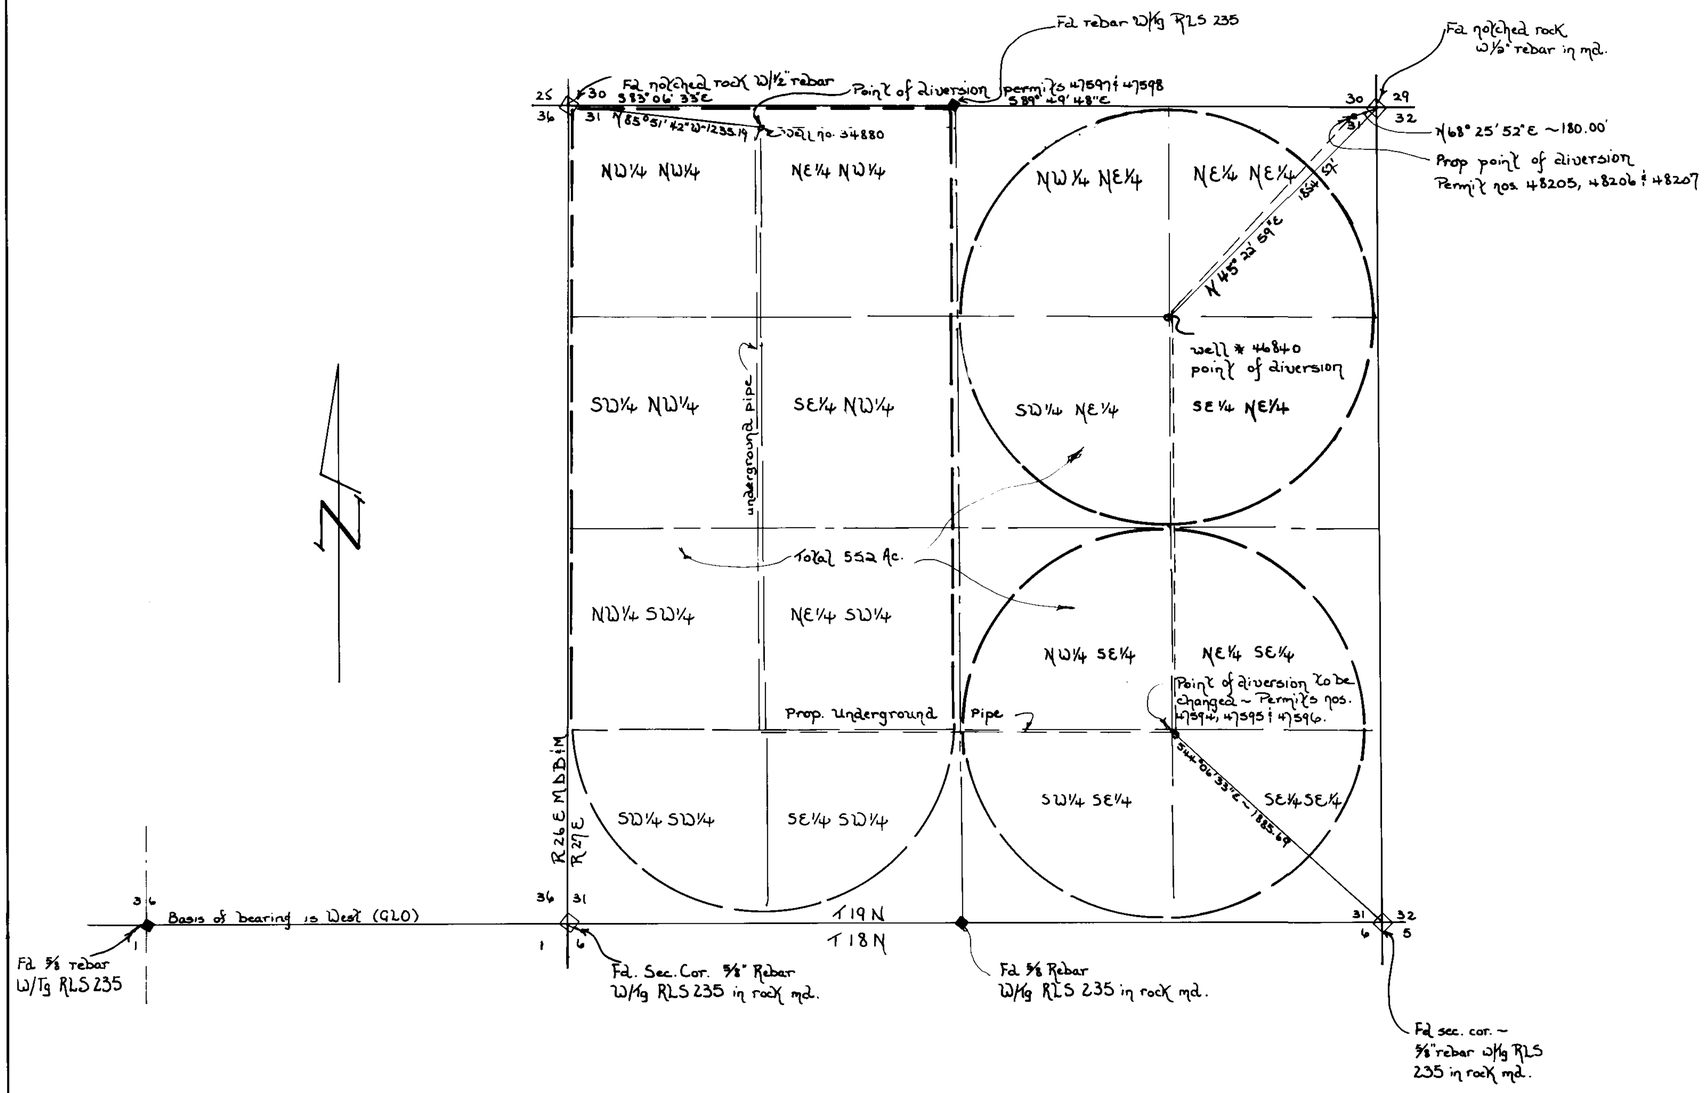


Proposed Place of Use

State of Nevada } s.s.
County of Lyon }

I, Robert W Millard, being first duly sworn, depose and say that this map, consisting of ~~one~~ two sheets has been correctly drawn to the designated scale from field notes of a survey made under my supervision and direction on the 10th day of May 1984, that it truly and correctly represents the proposed location and extent of the works used to divert water from an underground source in Churchill County by Lahontan Valley Farms/Peter Sidlow, for irrigation and domestic purposes, that the proposed point of diversion, the approximate location of diverting channel, all reservoirs or basins, the location and names of all other works which will cross or connect with the proposed works and the boundary of all lands, showing by 40 acre subdivisions the areas proposed to be irrigated, are fully and correctly designated thereon

[signature] 215
State Water Right Surveyor № 215

Subscribed and sworn to before me this 14th day of September, 1984
Notary Public in and for Lyon County, Nevada.

[signature]

Scale 1" = 500'

0 250 500 1000 1500 2000 2500

FILED

MAP
To Accompany Application
To Change The Point of Diversion & Place of Use
Under Permit Nos. 47592 thru 47598
Of Water for Irrigation and Domestic
By: Lahontan Farms/Peter Sidlow
From: Underground Source.

Prepared by Lahona Engineering
P.O. Box 1059
Fernley Nevada 89408
702-789-1221 575-2563

48421 48420 48419 48418 48207 48206 48205




Existing Place of Use

Scale 1" = 500'

0 250 500 1000 1500 2000 2500

FILED

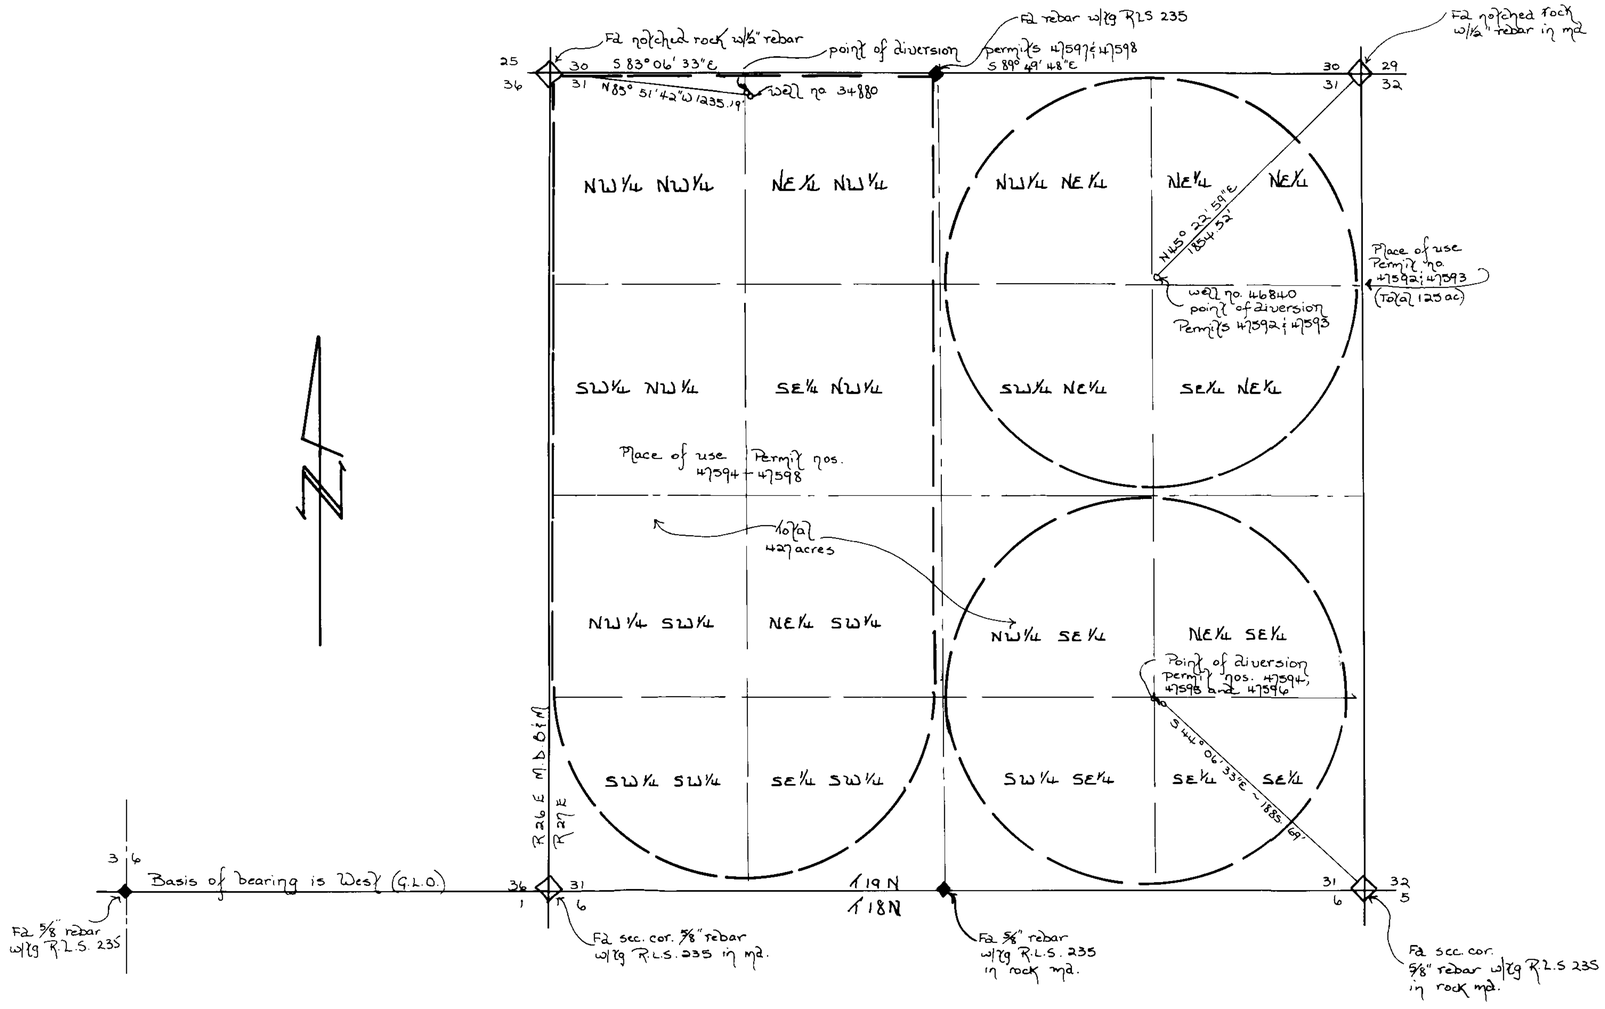Prepared by: Lahonta Engineering
P.O. Box 1059
Fernley Nevada 89408
702-789-1221 575-2563

MAP
TO ACCOMPANY APPLICATION TO CHANGE
THE POINT OF DIVERSION AND PLACE OF USE
UNDER PERMIT Nos. 47592 THRU 47598
OF WATER FOR IRRIGATION AND DOMESTIC
BY: LAHONTAN FARMS/PETER SIDLOW
FROM: UNDERGROUND SOURCE

48206 48205