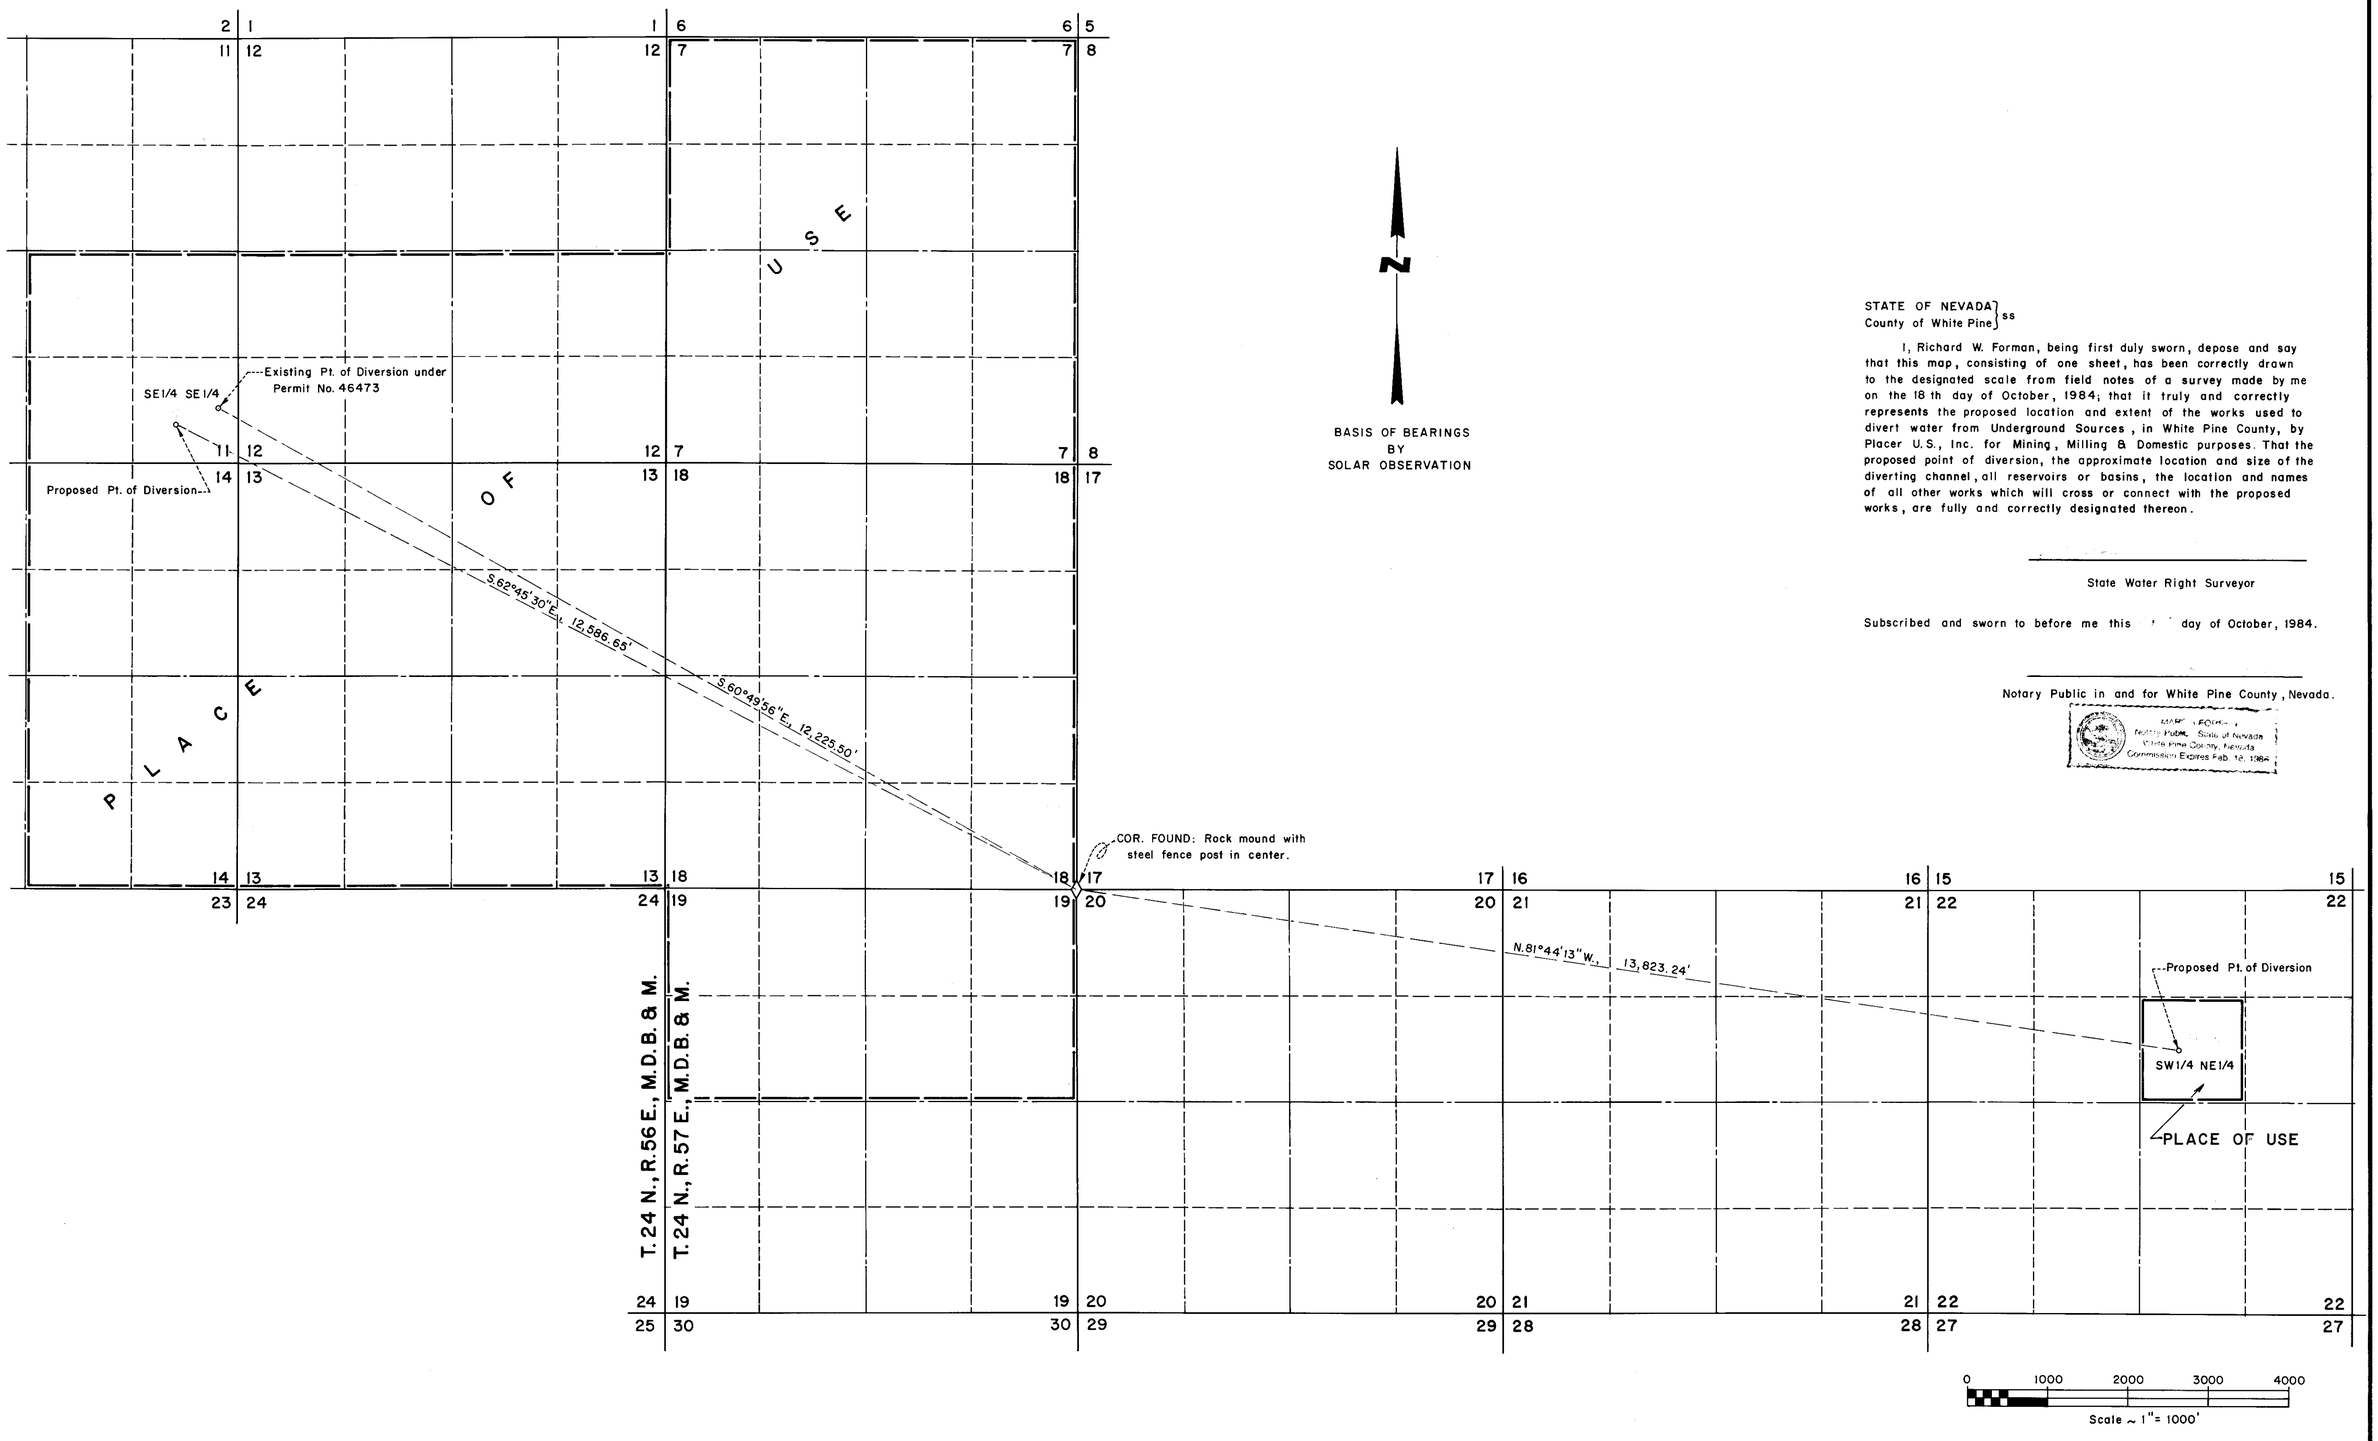

STATE OF NEVADA }
County of White Pine } ss

I, Richard W. Forman, being first duly sworn, depose and say that this map, consisting of one sheet, has been correctly drawn to the designated scale from field notes of a survey made by me on the 18 th day of October, 1984; that it truly and correctly represents the proposed location and extent of the works used to divert water from Underground Sources, in White Pine County, by Placer U.S., Inc. for Mining, Milling & Domestic purposes. That the proposed point of diversion, the approximate location and size of the diverting channel, all reservoirs or basins, the location and names of all other works which will cross or connect with the proposed works, are fully and correctly designated thereon.

State Water Right Surveyor

Subscribed and sworn to before me this day of October, 1984.

Notary Public in and for White Pine County, Nevada.

MARY A. FORMAN
Notary Public, State of Nevada
White Pine County, Nevada
Commission Expires Feb. 12, 1984

CERTIFICATE NO 12991 ISSUED 8-28-91

48208 48526

FILED
OCT 30 1984
STATE ENGINEER'S OFFICE

SURVEYED & MAPPED BY
BOUNDY & FORMAN, INC.
ELY, NEVADA
OCTOBER, 1984

MAP TO ACCOMPANY APPLICATIONS TO APPROPRIATE WATER AND TO CHANGE THE POINT OF DIVERSION UNDER PERMIT No. 46473

FOR MINING, MILLING & DOMESTIC

BY PLACER U.S., INC.

FROM UNDERGROUND SOURCES

03102 48526 | 48208