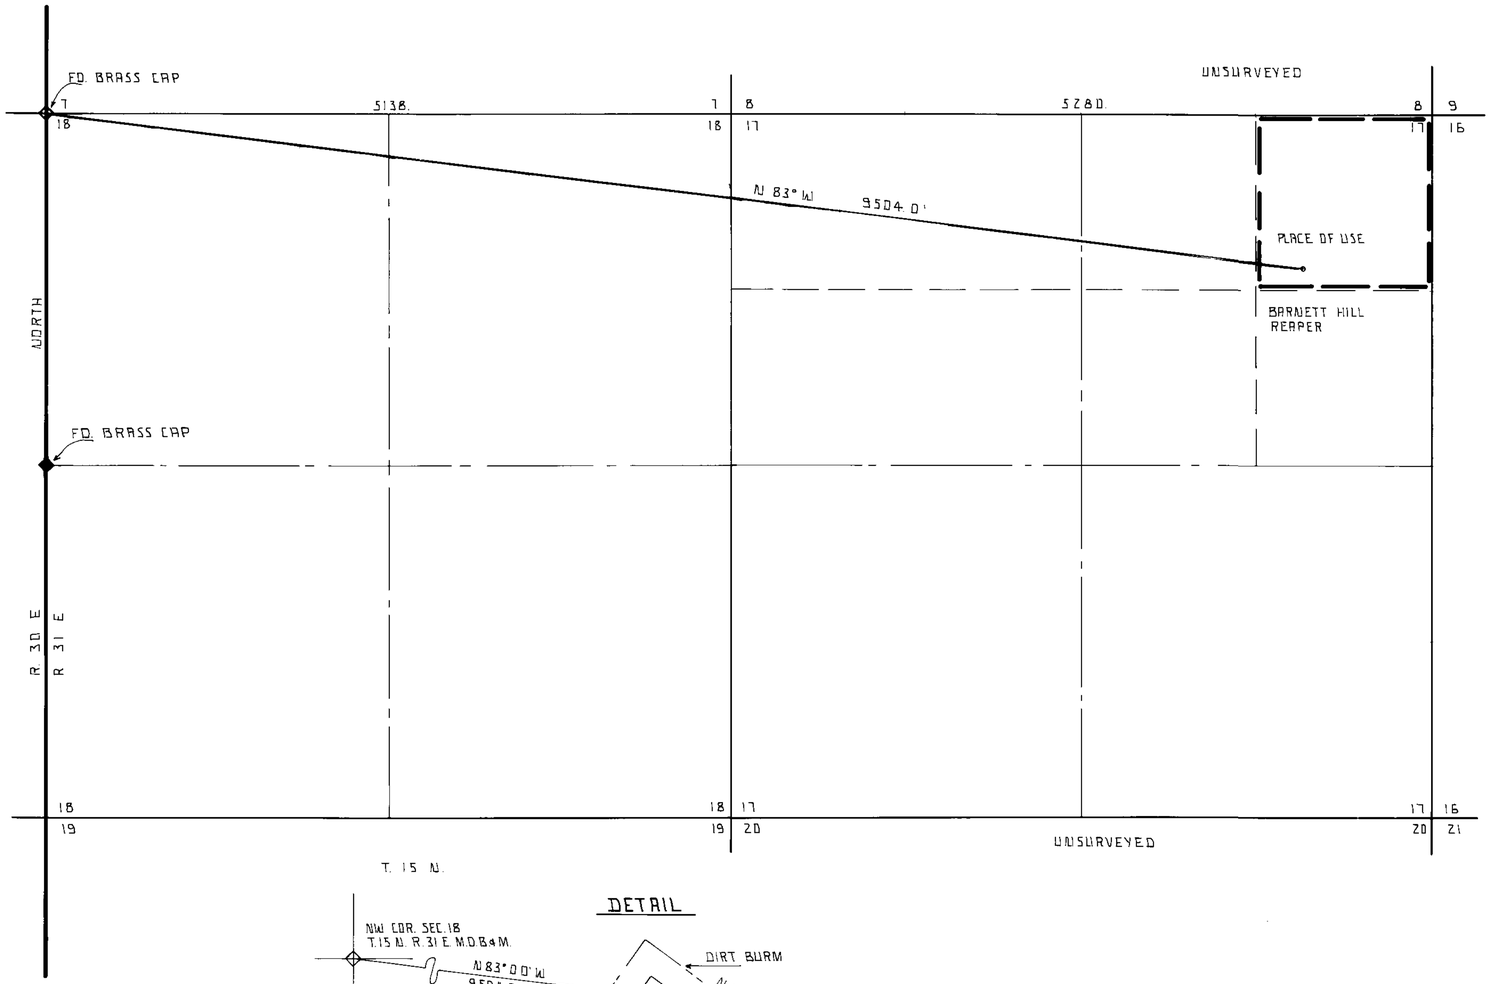

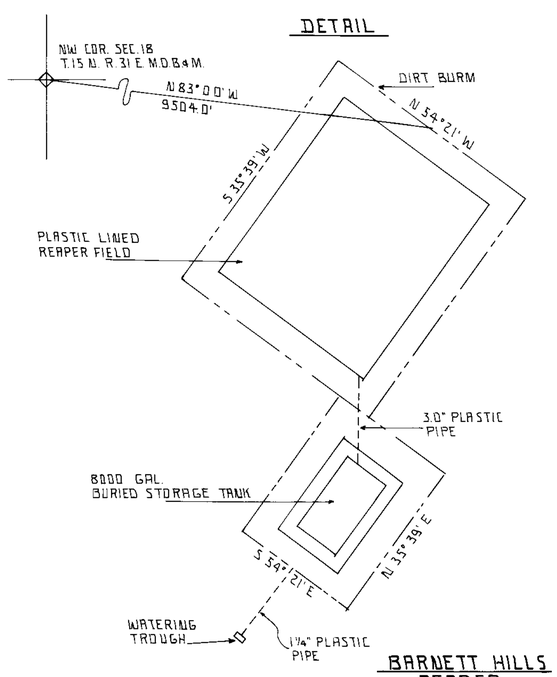

BARNETT HILLS REAPER

SCALE: 1" = 40'

STATE OF NEVADA }
COUNTY OF CHURCHILL } SS

I, DONALD E LEWIS, BEING FIRST DULY SWORN, DEPOSE AND SAY THAT THIS MAP CONSISTING OF ONE SHEET NUMBERED FROM 1 TO 1, INCLUSIVE HAS BEEN CORRECTLY DRAWN TO THE DESIGNATED SCALE FROM FIELD NOTES OF A SURVEY MADE BY ME, (OR UNDER MY SUPERVISION AND DIRECTION) BETWEEN THE 10TH DAY OF JUNE AND THE 10TH DAY OF JUNE 1984, THAT IT TRULY AND CORRECTLY REPRESENTS THE PROPOSED LOCATION AND EXTENT OF THE WORKS USED TO DIVERT WATER FROM A SURFACE SOURCE IN CHURCHILL COUNTY BY LARRY R. MILLER FOR STOCKWATERING PURPOSES. THAT THE PROPOSED POINT OF DIVERSION THE APPROXIMATE LOCATION AND SIZE OF THE DIVERTING CHANNEL OR OTHER CONDUIT THE PLACE AND MANNER OF USE AND THE LOCATION AND NAMES OF ALL OTHER WORKS OR STREAMS WHICH ARE CROSSED BY OR CONNECTED WITH THE SAID WORKS ARE FULLY AND CORRECTLY DESIGNATED THEREON.

Donald E. Lewis
STATE WATER RIGHT SURVEYOR

SUBSCRIBED AND SWORN TO BEFORE ME THIS 13th DAY OF JULY 1984. NOTARY PUBLIC IN AND FOR CHURCHILL COUNTY NEVADA.

Dolores L. Stennett
NOTARY PUBLIC

DOLORES L. STENNETT
Notary Public State of Nevada
Appointment Recorded in Lyon County
Appointment Expires Feb. 1986

BASIS OF BEARING: EAST LINE OF SEC. 13 T. 15 N. R. 30 E. M.D.B.&M. PER USDI B.L.M. PLAT.

CERT. 11989 1/27/88

'84 JUL 27 P12:16

STATE ENGINEERS OFFICE

FILED

MAP TO ACCOMPANY APPLICATION TO APPROPRIATE WATER FOR STOCKWATERING PURPOSES BY LARRY R. MILLER FROM A SURFACE SOURCE.

SURVEYOR: DONALD E. LEWIS
3900 SCHINDLER ROAD
FALLON NEVADA 89406

SHEET 1 OF 1

48241