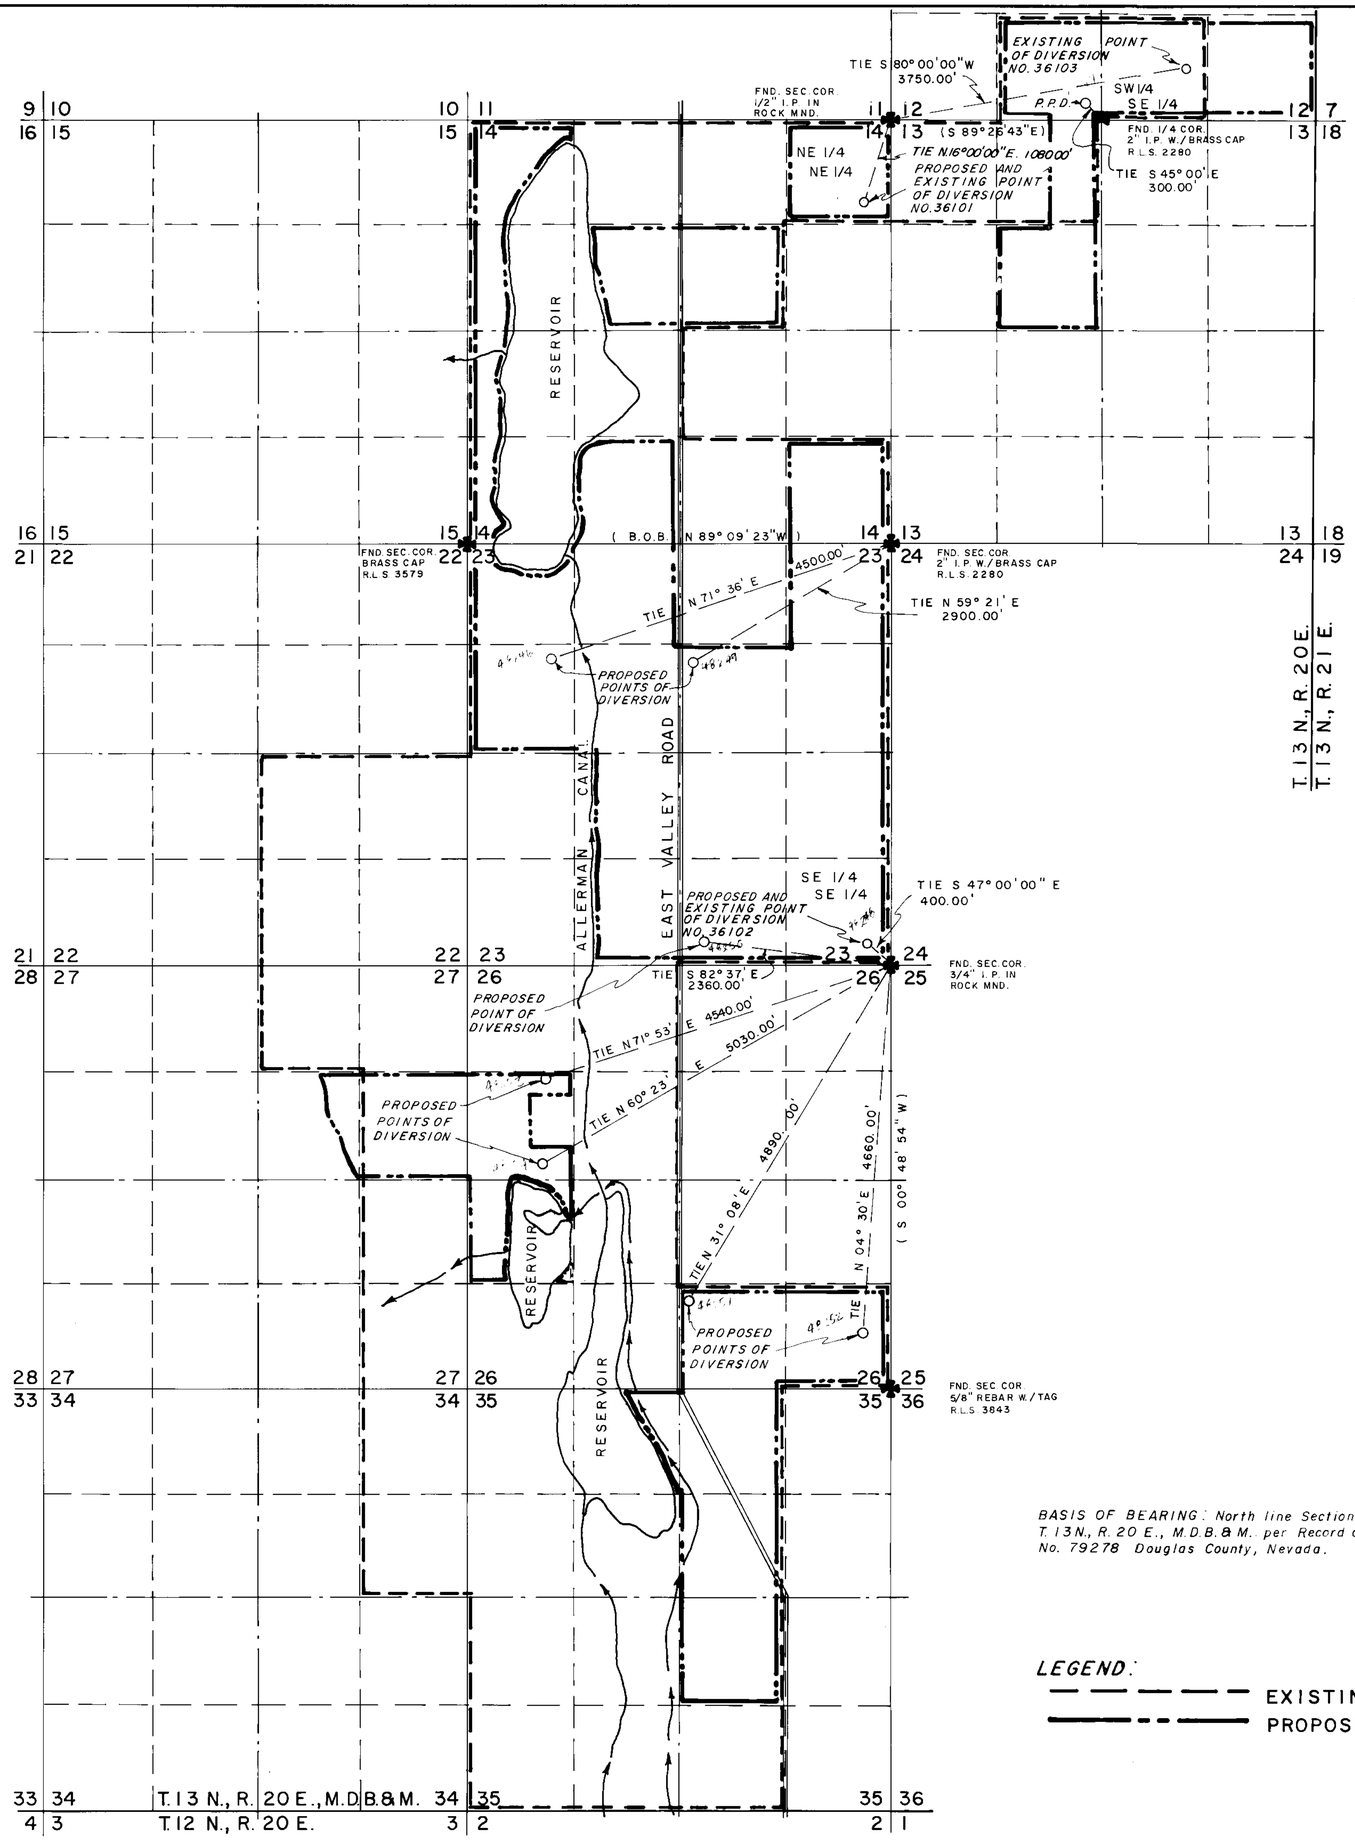

STATE OF NEVADA
CARSON CITY } s. s.

I, Bruce R. Scott, being first duly sworn, depose and say that this map, consisting of one sheet, has been correctly drawn to the designated scale from record information and field notes of a survey made under my supervision on the 28th. day of April, 1983. That it truly and correctly represents the proposed location and extent of the works used to divert water from underground sources in Douglas County, Nevada by Thomas A. Abdoo and John S. Shahin for Quasi-Municipal and Domestic purposes. That the proposed points of diversion, and the boundary of all lands, showing by 40-acre subdivision the area where the water is to be used, are fully and correctly designated hereon.

Bruce R. Scott

STATE WATER RIGHT SURVEYOR No. 427

Subscribed and sworn to before me this 27th day of June, 1984. Notary Public in and for Lyon County, Nevada.

Carol A. Smith

CAROL A. SMITH
Notary Public - State of Nevada
Lyon County
My Appointment Expires November 6, 1984

BASIS OF BEARING: North line Section 23, (N 89° 09' 23" W) T. 13 N., R. 20 E., M.D.B.&M. per Record of Survey Map, No. 79278 Douglas County, Nevada.

SCALE: 1" = 1,000'

0 500 1000 2000 3000

LEGEND:

EXISTING PLACE OF USE
PROPOSED PLACE OF USE

NORTH

RESOURCE CONCEPTS INC.
340 North Minnesota Street, Carson City, Nevada 89701 (702) 883-1600
ENGINEERING · ECONOMICS · RESOURCE PLANNING

JOB NO. 84-029-01
DATE 5-15-84
REVISED
DRAWN BY JC
Sheet 1 of 1

MAP

TO ACCOMPANY APPLICATION
TO CHANGE PORTION OF POINTS OF DIVERSION
AND PORTION OF PLACE OF USE
UNDER PERMIT NUMBERS 36101, 36102 & 36103
BY THOMAS A. ABDOO & JOHN S. SHAHIN
FROM UNDERGROUND SOURCES
IN DOUGLAS COUNTY, NEVADA

48254 48253 48252 48251 48250 48249 48248 48247 48246 **48245**