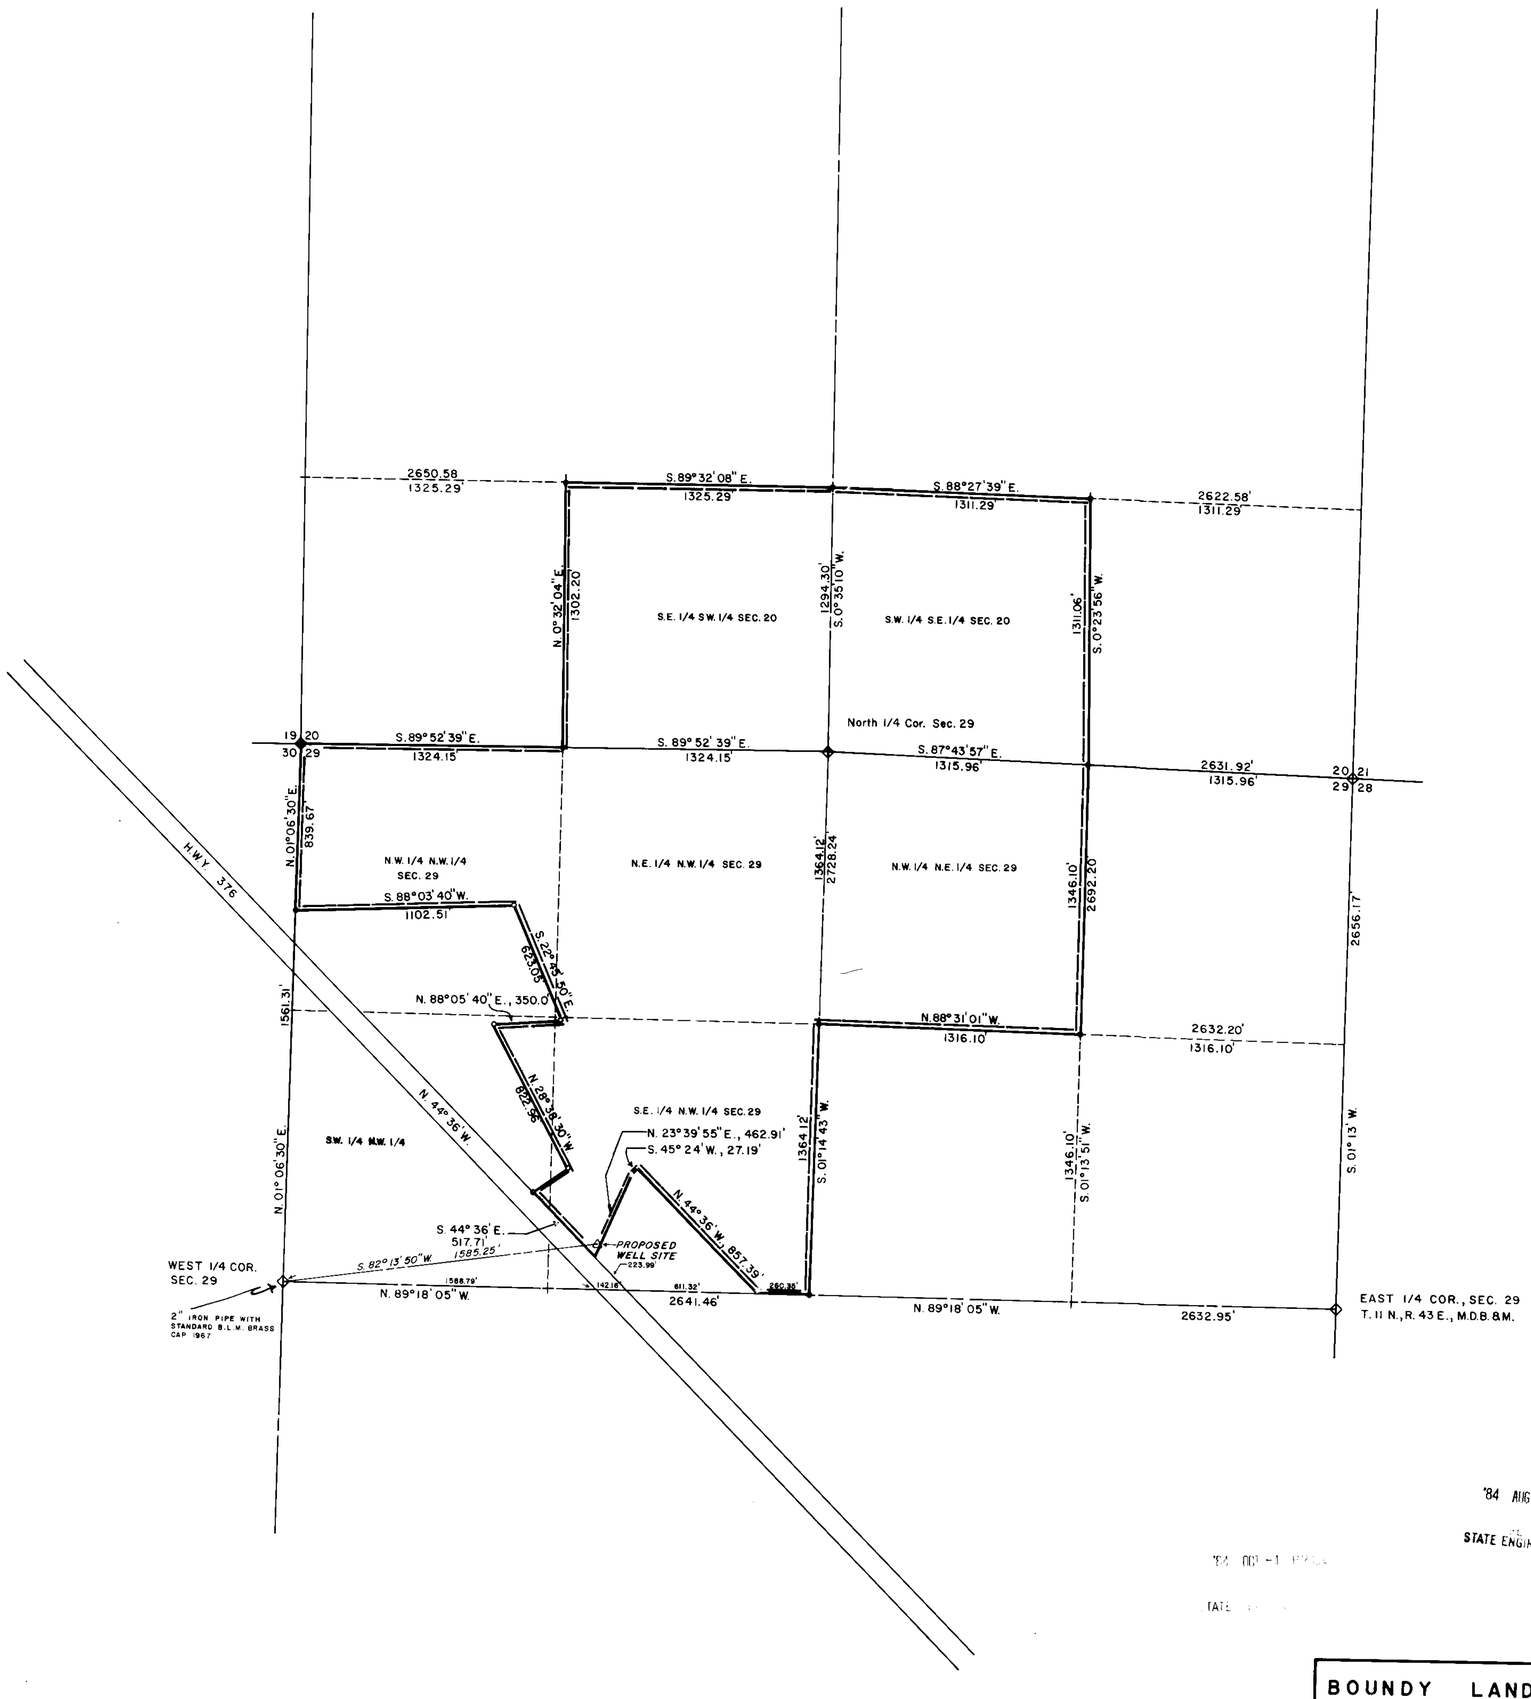

STATE OF NEVADA }
COUNTY OF NYE } SS

I WALLACE T. BOUNDY, BEING FIRST DULY SWORN DEPOSED AND SAY THAT THIS MAP CONSISTING OF ONE SHEET, HAS BEEN CORRECTLY DRAWN TO THE DESIGNATED SCALE FROM FIELD NOTES OF A SURVEY MADE ON DEC. 19th, 1983, THAT IT, TRULY AND CORRECTLY REPRESENTS THE PROPOSED LOCATION AND EXTENT OF THE WORKS TO DIVERT WATER FROM an underground SOURCES, IN NYE COUNTY, NEVADA, BY RICHARD L and MARGARET CARVER FOR QUASI-MUNICIPAL PURPOSES. THAT THE POINT OF DIVERSION, THE APPROXIMATE LOCATION AND SIZE OF THE DIVERTING CHANNEL, ALL RESERVOIRS OR BASINS, THE LOCATION AND NAMES OF ALL OTHER WORKS, WHICH WILL CROSS OR CONNECT WITH PURPOSED WORKS, AND THE BOUNDARIES OF ALL LANDS SHOWING THE AREAS PROPOSED TO BE UTILIZED, ARE FULLY AND CORRECTLY DESIGNATED THEREON

Wallace T. Boundy
STATE WATER RIGHT SURVEYOR #584

Subscribed and sworn to before me this 30th day of July, 1984

Ruth E. Kelley
NOTARY PUBLIC IN AND FOR NYE COUNTY, NEVADA
Commission Expires: June 3, 1986

BASIS OF BEARINGS

THE CENTER LINE OF STATE HIGHWAY 376 AS IT PASSES THRU SECTION 29, T. 11 N, R 43 E., AS PER. NEVADA STATE D.O.T., AS STATED N. 44° 36' W.

LEGEND

FOUND SECTION CORNER, STANDARD B.L.M. BRASS CAP (1967)

PROPOSED WELL SITE

PROPOSED PLACE OF USE

SCALE: 1in. = 400ft.

0 100' 200' 300' 400' 500' 600' 800' 1000' 1200'

48264

FILED
STATE ENGINEER'S OFFICE
'84 AUG -2 A10:36
STATE ENGINEERS OFFICE

BOUNDY LAND SURVEYING
TONOPAH, NEVADA

MAP TO ACCOMPANY APPLICATION TO APPROPRIATE WATER

FOR: QUASI-MUNICIPAL PURPOSES from an UNDERGROUND SOURCE

IN: PORTIONS OF SECTIONS 20 and 29 of TOWNSHIP 11 NORTH, RANGE 43 EAST, M.D.B.&M., CARVERS TOWNSITE, BIG SMOKY VALLEY, NYE COUNTY, STATE OF NEVADA.

BY: RICHARD L. and MARGARET CARVER
ROUTE 2, BOX 17
ROUND MOUNTAIN, NEVADA, 89045

48264