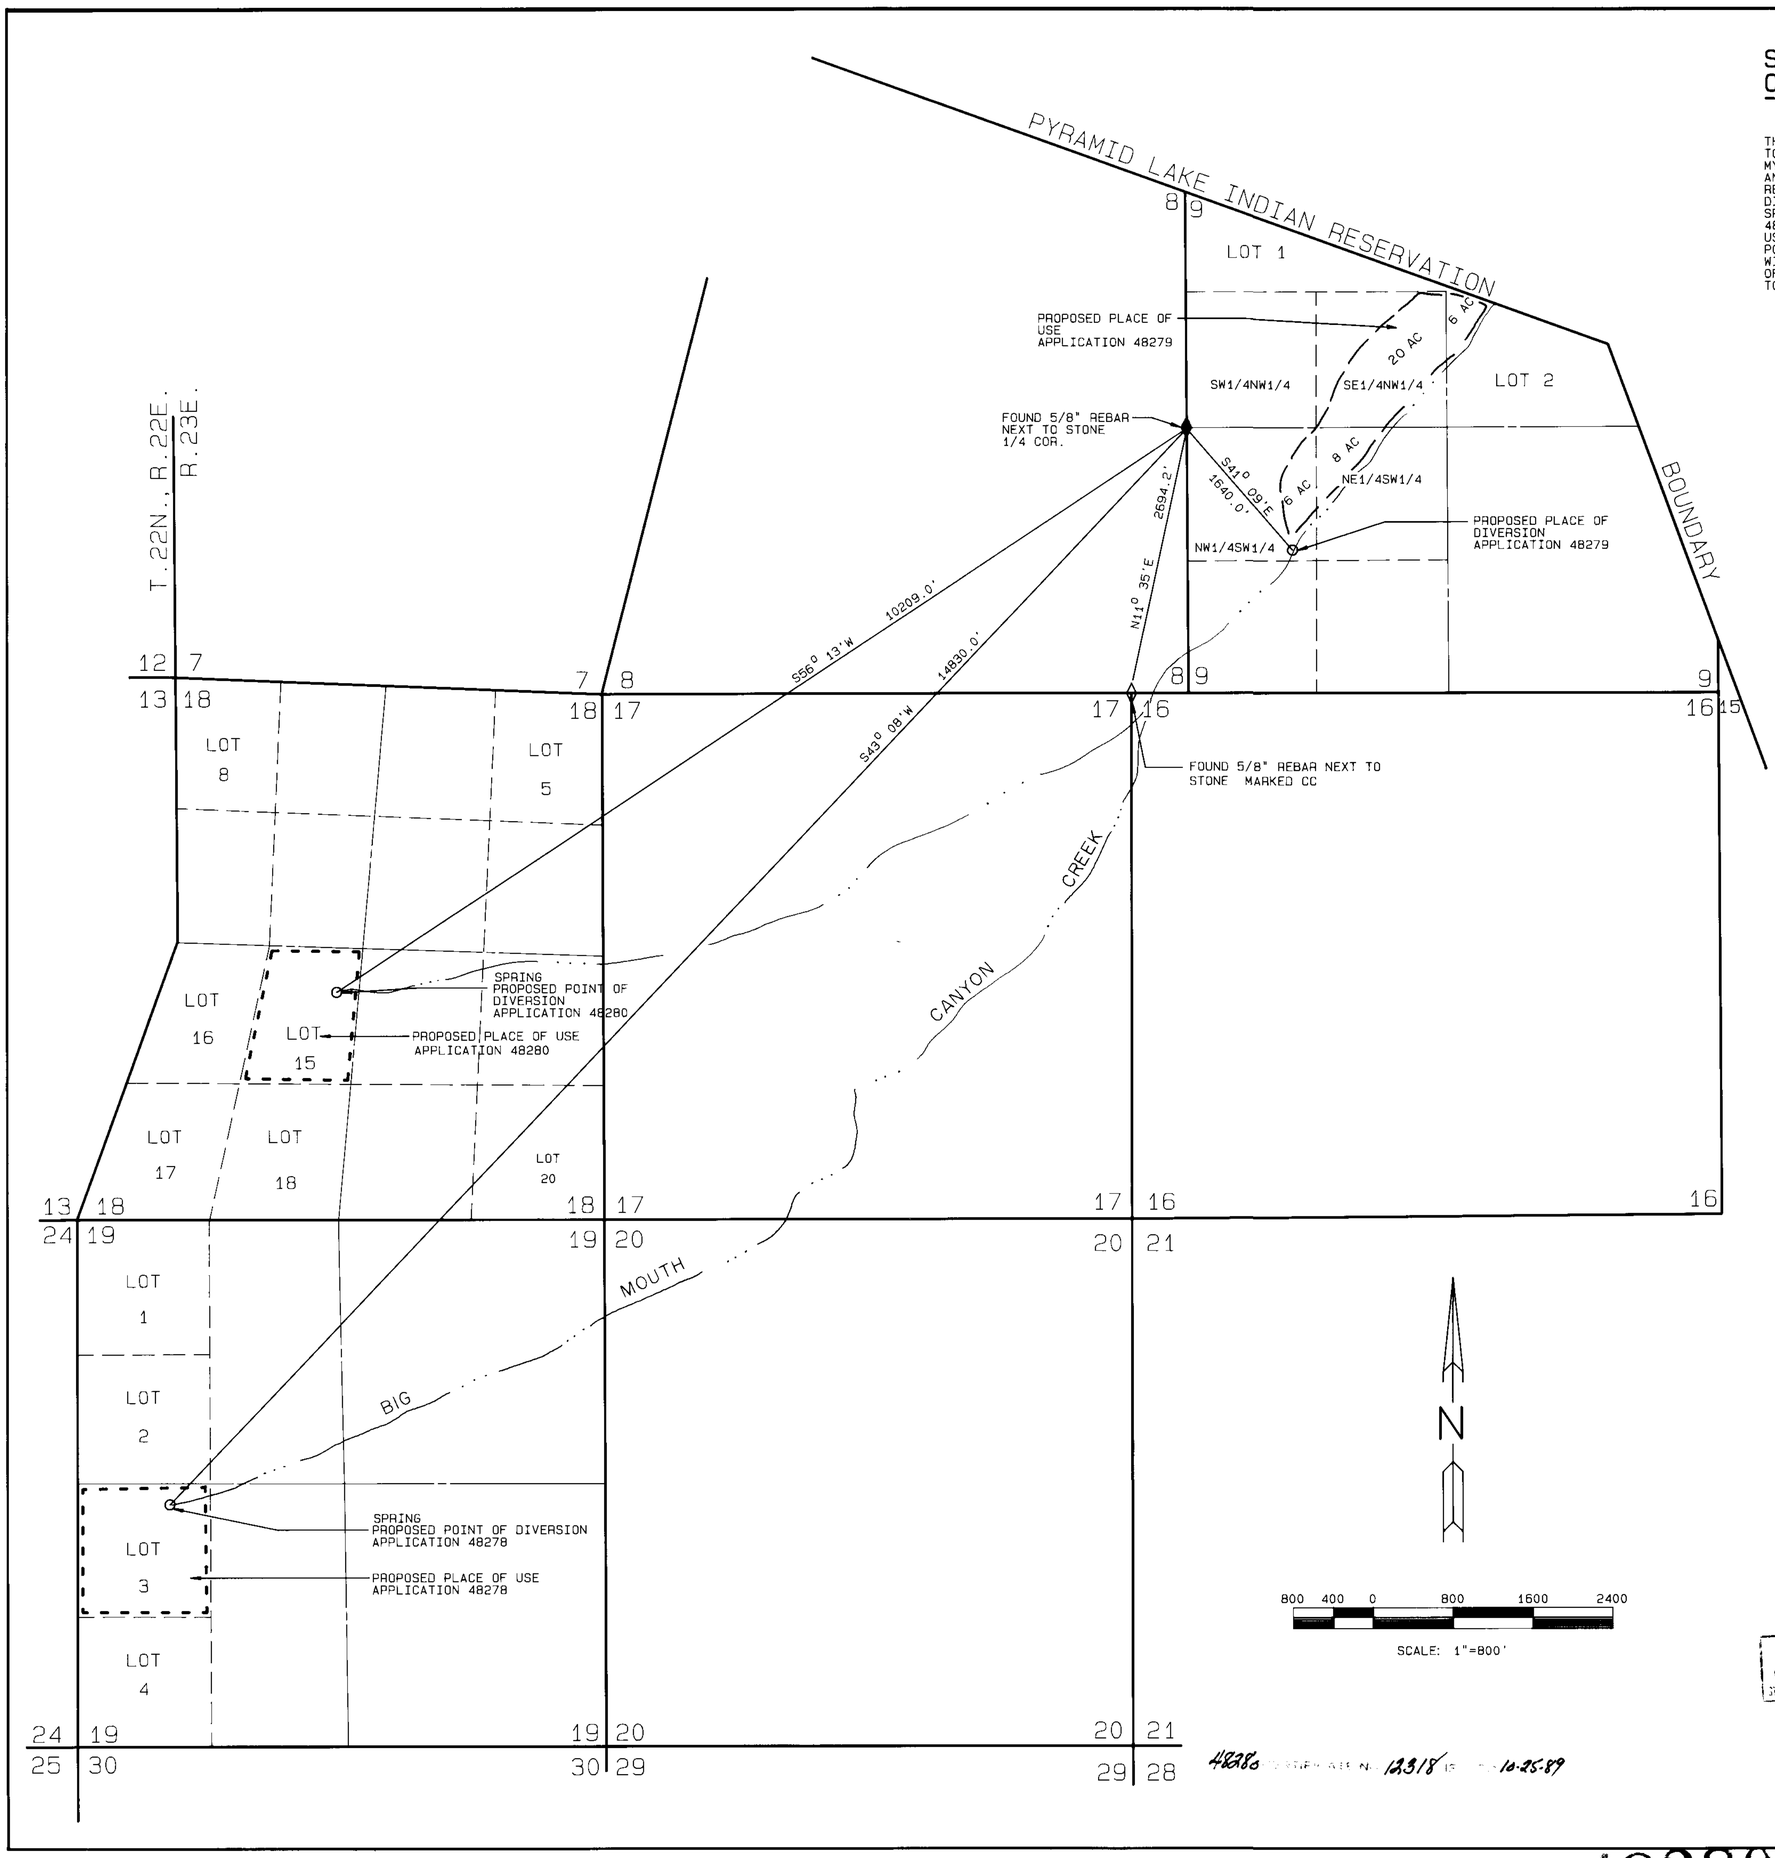


# STATE OF NEVADA
# COUNTY OF WASHOE

I, THOMAS A. FOOTE, BEING FIRST DULY SWORN, DEPOSE AND SAY THAT THIS MAP, CONSISTING OF 1 SHEET, HAS BEEN CORRECTLY DRAWN TO THE DESIGNATED SCALE FROM FIELD NOTES OF A SURVEY MADE UNDER MY SUPERVISION AND DIRECTION, BETWEEN THE 15th DAY OF NOVEMBER, AND THE 5th DAY OF DECEMBER, 1984, THAT IT TRULY AND CORRECTLY REPRESENTS THE PROPOSED LOCATION AND EXTENT OF THE WORKS USED TO DIVERT WATER UNDER APPLICATIONS 48278 AND 48280 FROM UNNAMED SPRINGS FOR STOCKWATERING AND DOMESTIC USE AND UNDER APPLICATION 48279 FROM BIG MOUTH CANYON CREEK FOR IRRIGATION AND DOMESTIC USE IN WASHOE COUNTY, BY THE DEPAOLI BROTHERS. THAT THE PROPOSED POINT OF DIVERSION, THE LOCATION AND NAME OF ALL OTHER WORKS WHICH WILL CROSS OR CONNECT WITH THE PROPOSED WORKS AND THE BOUNDARY OF ALL LANDS, SHOWING BY 40 ACRE SUBDIVISION, THE AREA PROPOSED TO BE IRRIGATED ARE FULLY AND CORRECTLY DESIGNATED HEREON.

LAND SURVEYOR - STATE OF NEVADA
Thomas A. Foote
Registered Land Surveyor
Thomas A. Foote
No. 3736

594
State Water Right Surveyor

SUBSCRIBED AND SWORN TO BEFORE ME THIS 12TH DAY OF December, 1984. NOTARY PUBLIC IN AND FOR WASHOE COUNTY, NEVADA.

Teresa J. Van Tress
NOTARY PUBLIC

TERESA J. VAN TRESS
Notary Public - State of Nevada
Appointment Recorded in Washoe County
MY APPOINTMENT EXPIRES OCT 9 1985

## BASIS OF BEARING

MAGNETIC W/171/2° DECLINATION, VERIFIED BY TYING TO CLOSING CORNER 17 | 16 AS SHOWN.

FILED
DEC 12 1984
STATE ENGINEER'S OFFICE

## MAP
TO ACCOMPANY
APPLICATIONS 48278 & 48280
TO APPROPRIATE WATER FROM UNNAMED SPRINGS FOR STOCKWATERING AND DOMESTIC PURPOSES
AND
APPLICATION 48279
TO APPROPRIATE WATER FROM BIG MOUTH CANYON CREEK FOR IRRIGATION AND DOMESTIC PURPOSES BY DEPAOLI BROTHERS

CHILTON ENGINEERING
100 HUBBARD WAY UNIT 2 RENO, NEVADA
7715-001

48280 12318 10-25-89

48280 48279 48278