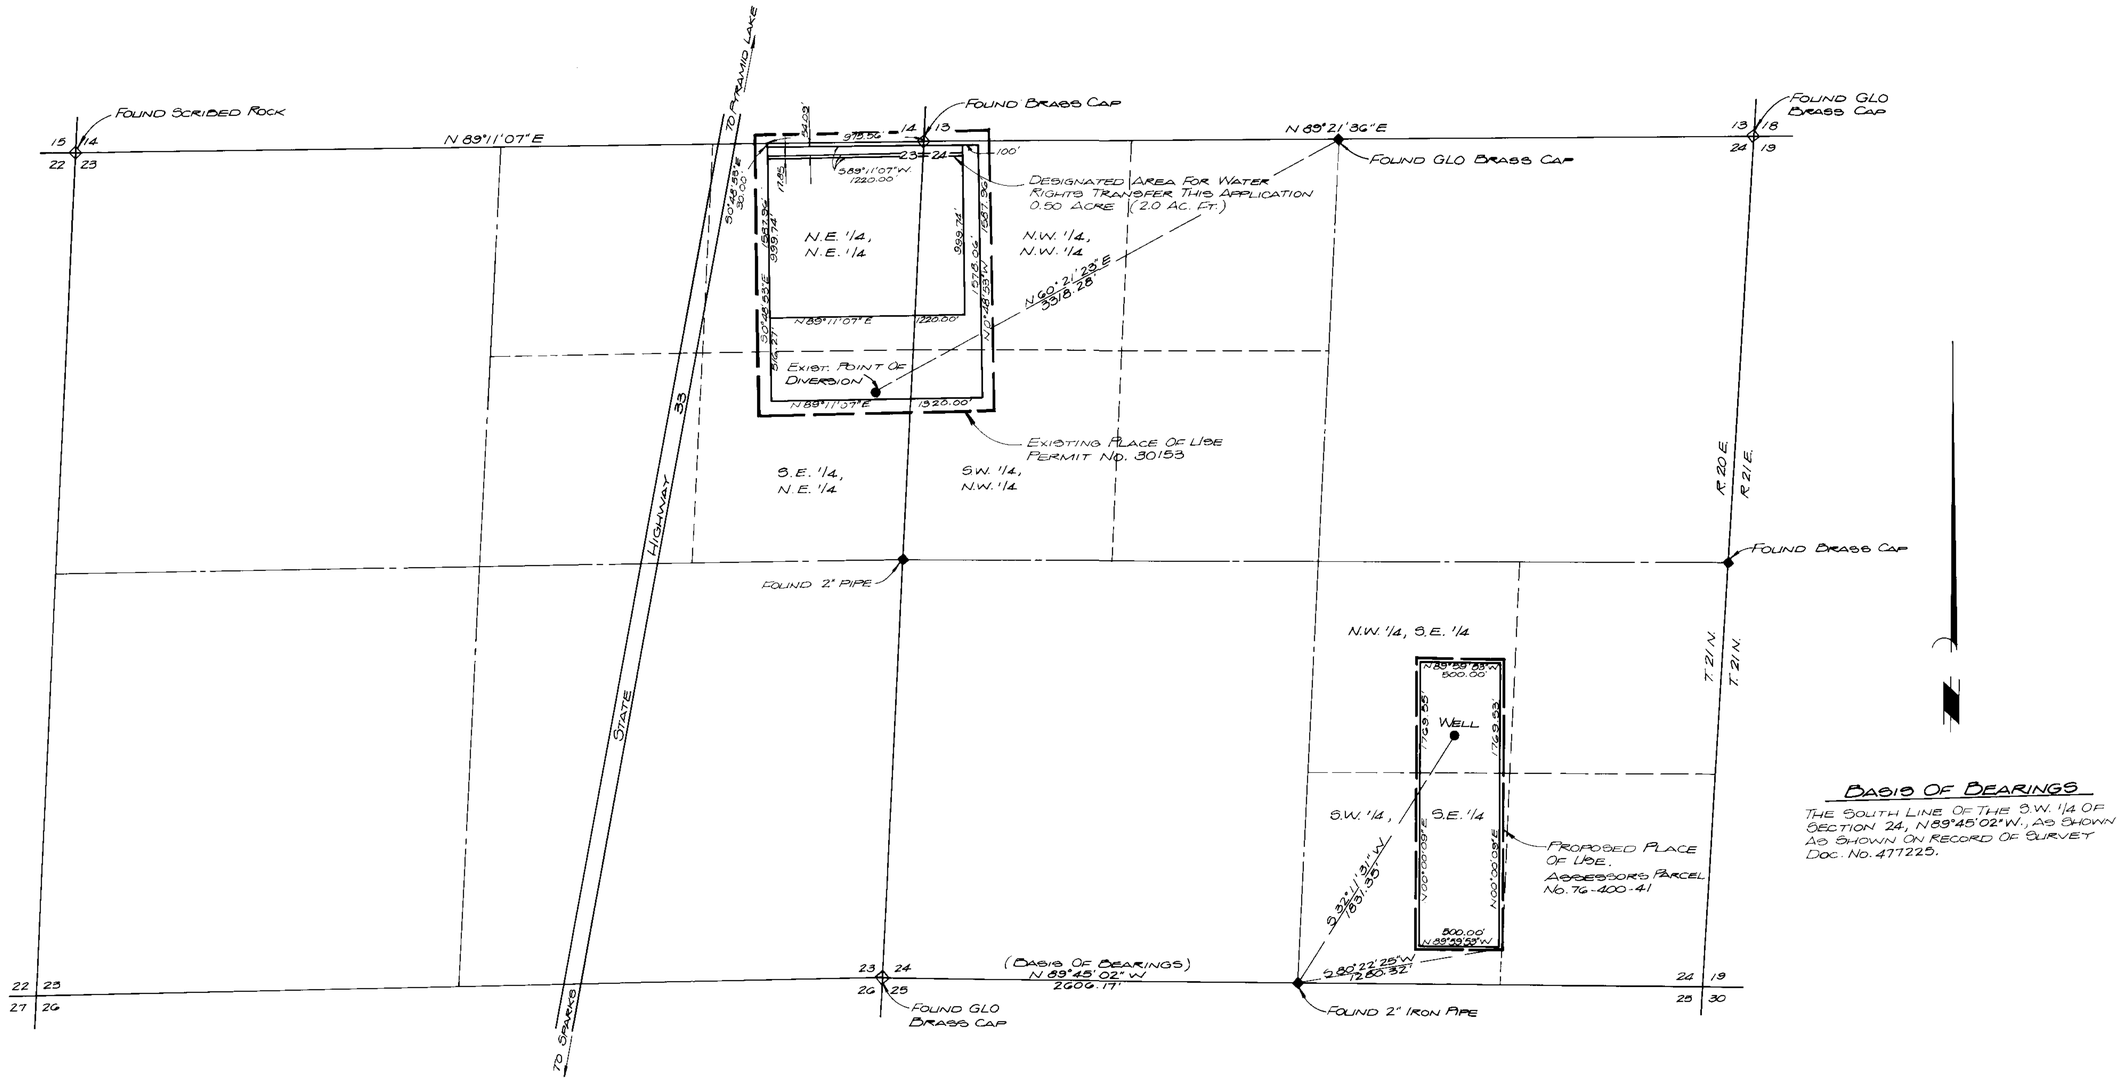

Basis Of Bearings

The South Line Of The S.W. 1/4 Of Section 24, N 89°45'02"W., As Shown As Shown On Record Of Survey Doc. No. 477225.

Sections 23 & 24
T. 21 N., R. 20 E., M.D.M.
Washoe County, Nevada

State Of Nevada
County Of Washoe

I, Barry W. Hickerson, Being First Duly Sworn, Depose And Say That This Map, Consisting Of 1 Sheet, Has Been Correctly Drawn To The Designated Scale From Field Notes Of A Survey Made By Me, Or Under My Supervision And Direction, Between The 2nd & 10th Day Of July, 1984; That It Truly And Correctly Represents The Proposed Extent And Location Of The Place Of Use And Existing Points Of Diversion Of Water Heretofore Appropriated Under Application No. 30153 From An Underground Source In Washoe County By Ray E. Ferretto For Irrigation & Stock Watering, That The Proposed Place Of Use, The Existing Place Of Use, The Location And Names Of All Other Works, And The Boundary Of All Lands Showing By 40 Acre Subdivisions The Areas Proposed To Be Served Are Fully And Correctly Designated Hereon.

Barry W. Hickerson
State Water-Right Surveyor No. 593

Date 8/6/84

Subscribed And Sworn To Before On This 9th Day Of August, 1984.

Notary Public

Note:
1. The Purpose Of This Map Is To Designate 0.50 Acres Of Land For Water Rights Transfer From A Portion Of Permit No. 30153 Certificate No. 9225.

0 500 1000 1500
Scale: 1" = 500'

Certificate No. 13821 Date 1-28-94

FILED

Map To Accompany Application To Change The Place Of Use And Point Of Diversion Of A Portion Of Permit No. 30153 From Under-Ground Sources.

By: Ray E. Ferretto

48284