THE SE 1/4 OF SEC. 33, T. 3 S,
R. 55 E, M.D.B. & M.

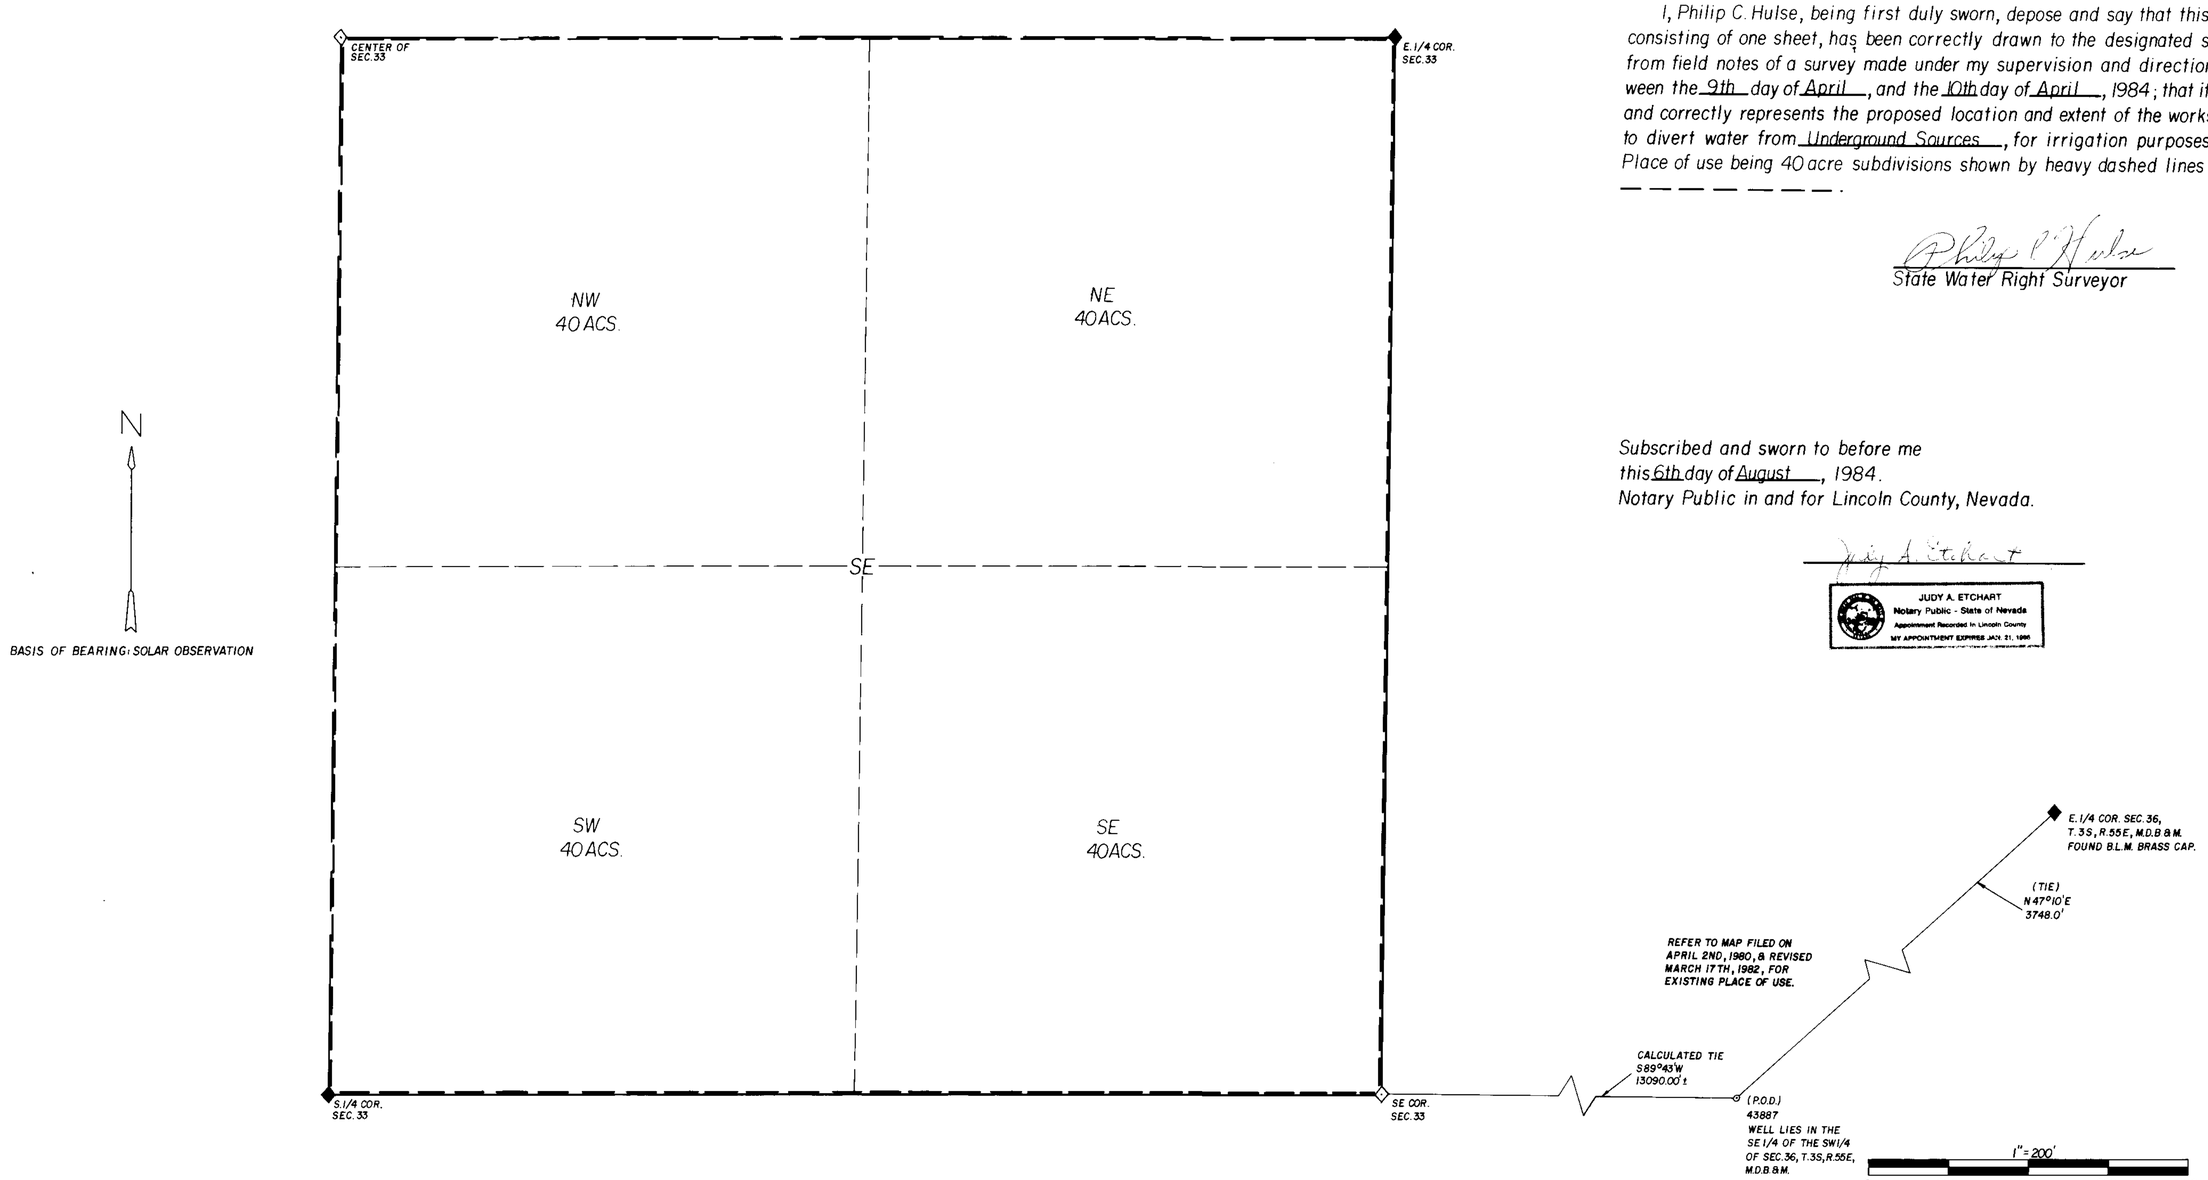

SURVEYOR'S STATEMENT

STATE OF NEVADA
COUNTY OF LINCOLN ss

I, Philip C. Hulse, being first duly sworn, depose and say that this map, consisting of one sheet, has been correctly drawn to the designated scale from field notes of a survey made under my supervision and direction, between the 9th day of April, and the 10th day of April, 1984; that it truly and correctly represents the proposed location and extent of the works used to divert water from Underground Sources, for irrigation purposes. Place of use being 40 acre subdivisions shown by heavy dashed lines — — — — — — — .

Philip C. Hulse
State Water Right Surveyor

Subscribed and sworn to before me
this 6th day of August, 1984.
Notary Public in and for Lincoln County, Nevada.

Judy A. Etchart

JUDY A. ETCHART
Notary Public - State of Nevada
Appointment Recorded in Lincoln County
MY APPOINTMENT EXPIRES JAN. 21, 1986

'84 AUG -9 P2:25

STATE ENGINEER

FILED

MAP
TO ACCOMPANY CHANGE OF PLACE
OF USE. FOR IRRIGATION
BY D.C. DAY
FROM UNDERGROUND SOURCES

HULSE ENGINEERING INC. 1984

48285