MONSEN ENG. 83300

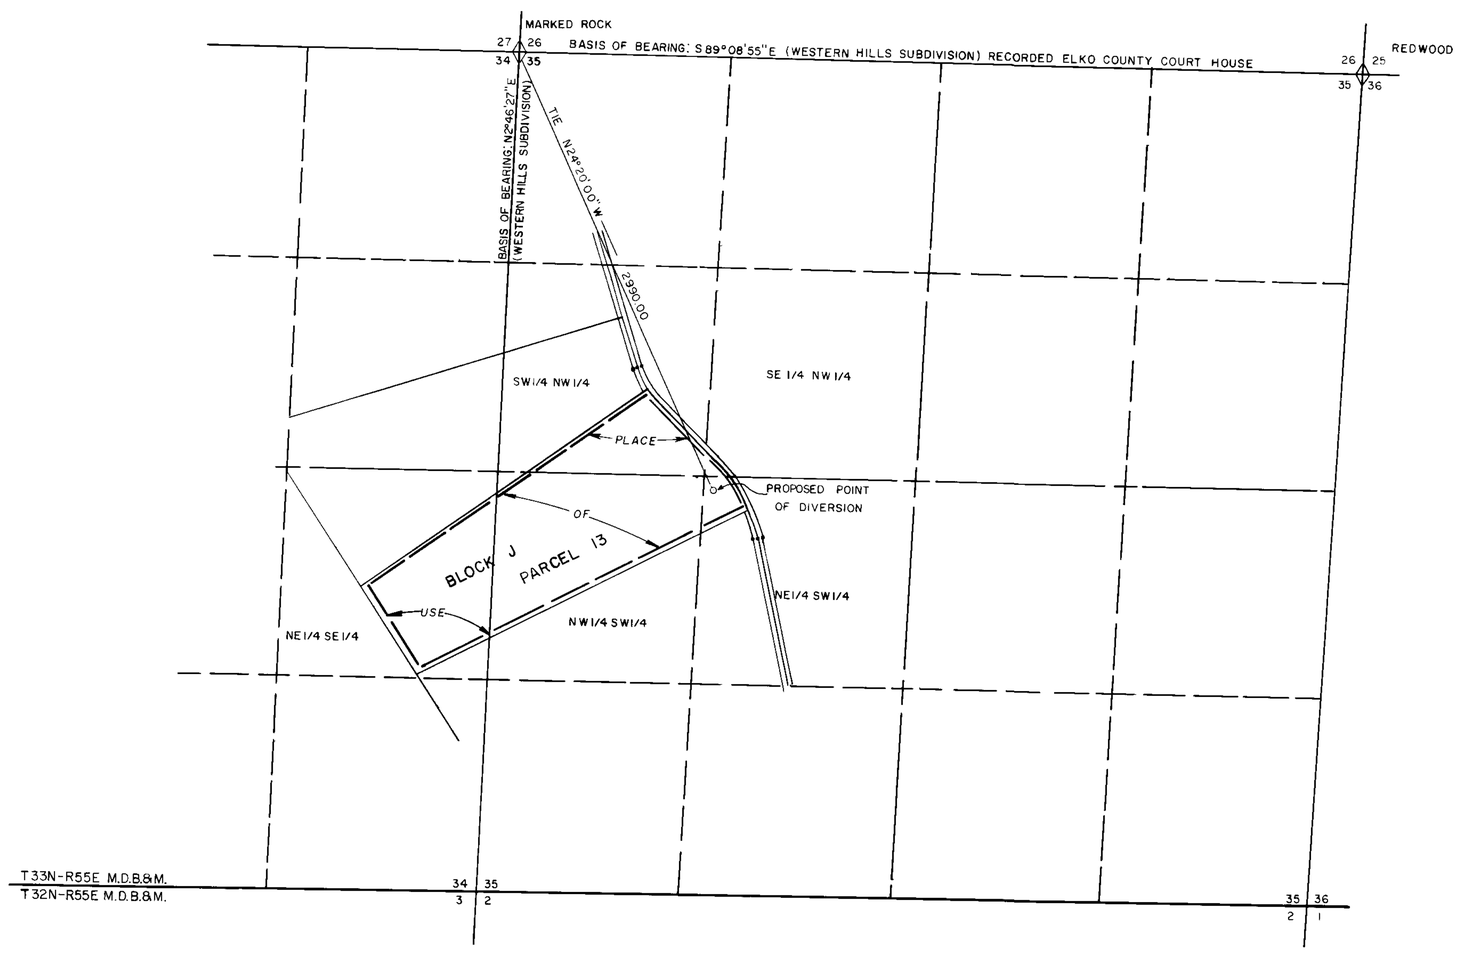

STATE OF NEVADA
COUNTY OF ELKO } S.S.

I, Alan S. Boyack, being first duly sworn, depose and say that this map, consisting of one sheet, has been correctly drawn to the designated scale from field notes of a survey made under my supervision and direction, between the 31 day of July , and the 1 day of August ,1984; that it truly and correctly represents the proposed location and extent of the works used to divert water from underground in Elko County, by Josu & Rama Menaka for irrigation & domestic purposes. That the proposed point of diversion, the approximate location and size of the diverting channel, all reservoirs or basins, the location and names of all other works which will cross or connect with the proposed works, and the boundary of all lands, showing by 40-acre subdivision, are fully and correctly designated thereon.

Alan S. Boyack
State Water Right Surveyor No. 358

Subscribed and Sworn to before me this 13th day of August, 1984.

Linda L. Reynolds
Notary Public in and for Elko County, Nevada

SCALE: 1"=500'

0 250 500 1000 1500 2000 2500

'84 AUG 14 P2:4

STATE

48296

MAP

TO ACCOMPANY APPLICATION TO APPROPRIATE WATER FOR IRRIGATION AND DOMESTIC BY JOSU AND RAMA MENAKA FROM AN UNDERGROUND SOURCE

BOYACK SURVEYING ELKO, NEVADA W-84030

56322 48296