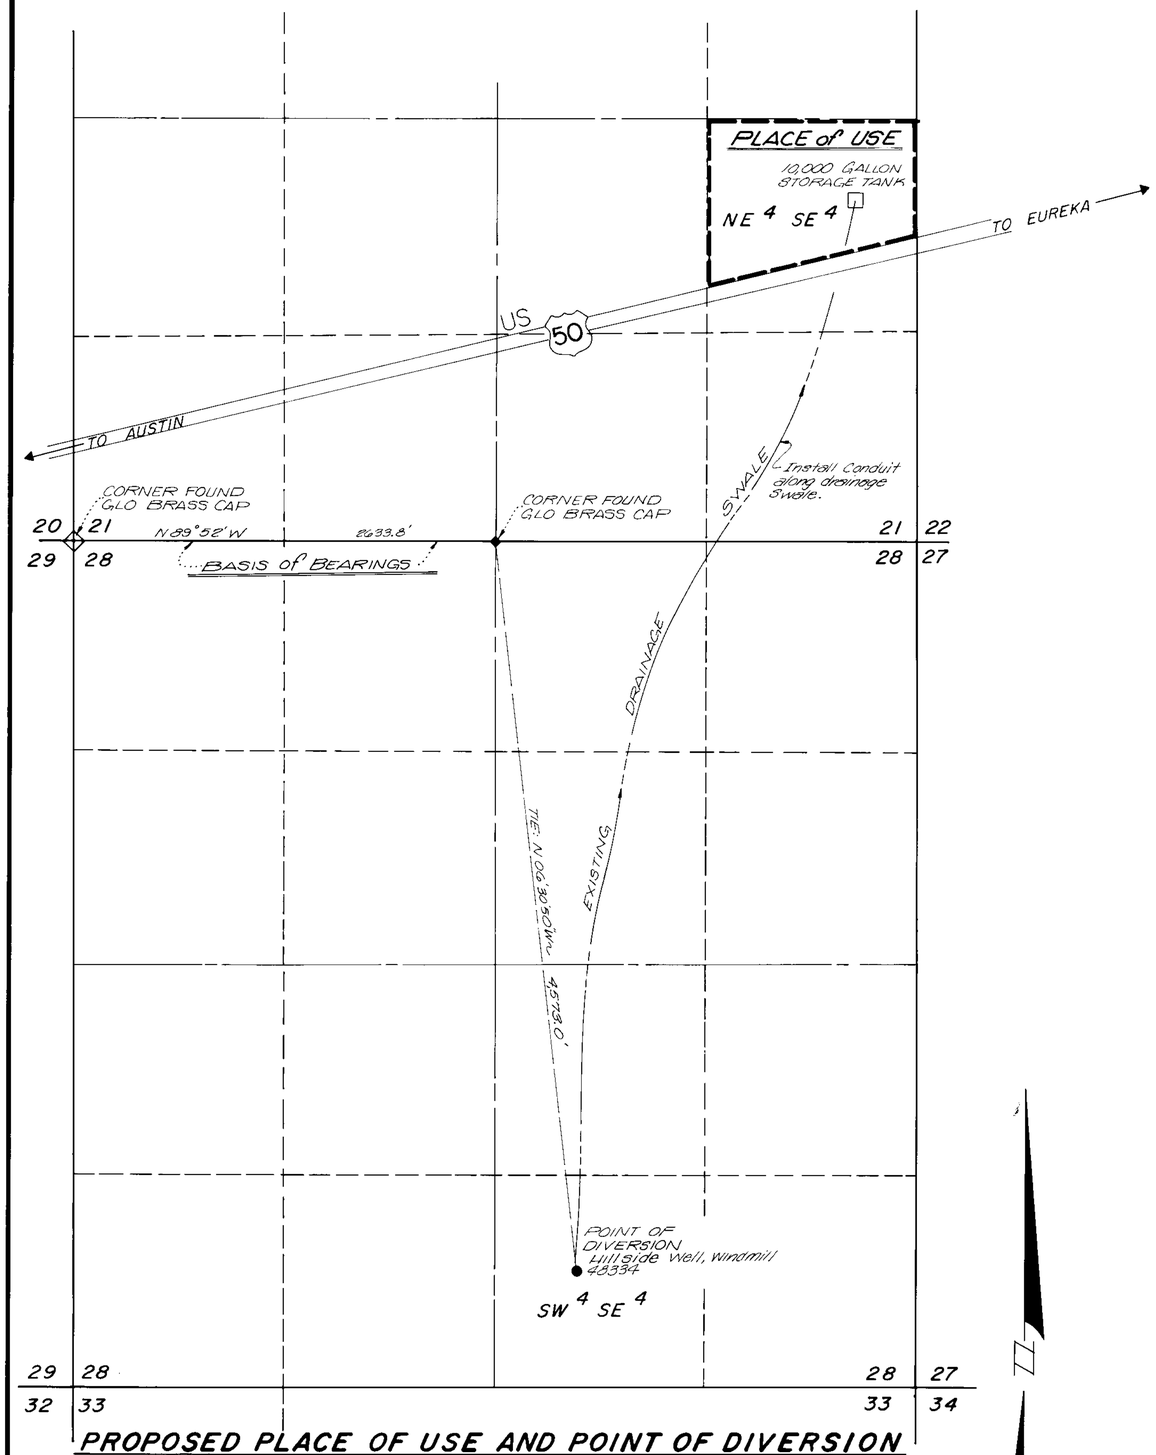

PROPOSED PLACE OF USE AND POINT OF DIVERSION

Section 28, Township 19 North, Range 49 East, M.D.M.

SCALE 1"=500'

0 250 500 1000 2000 3000

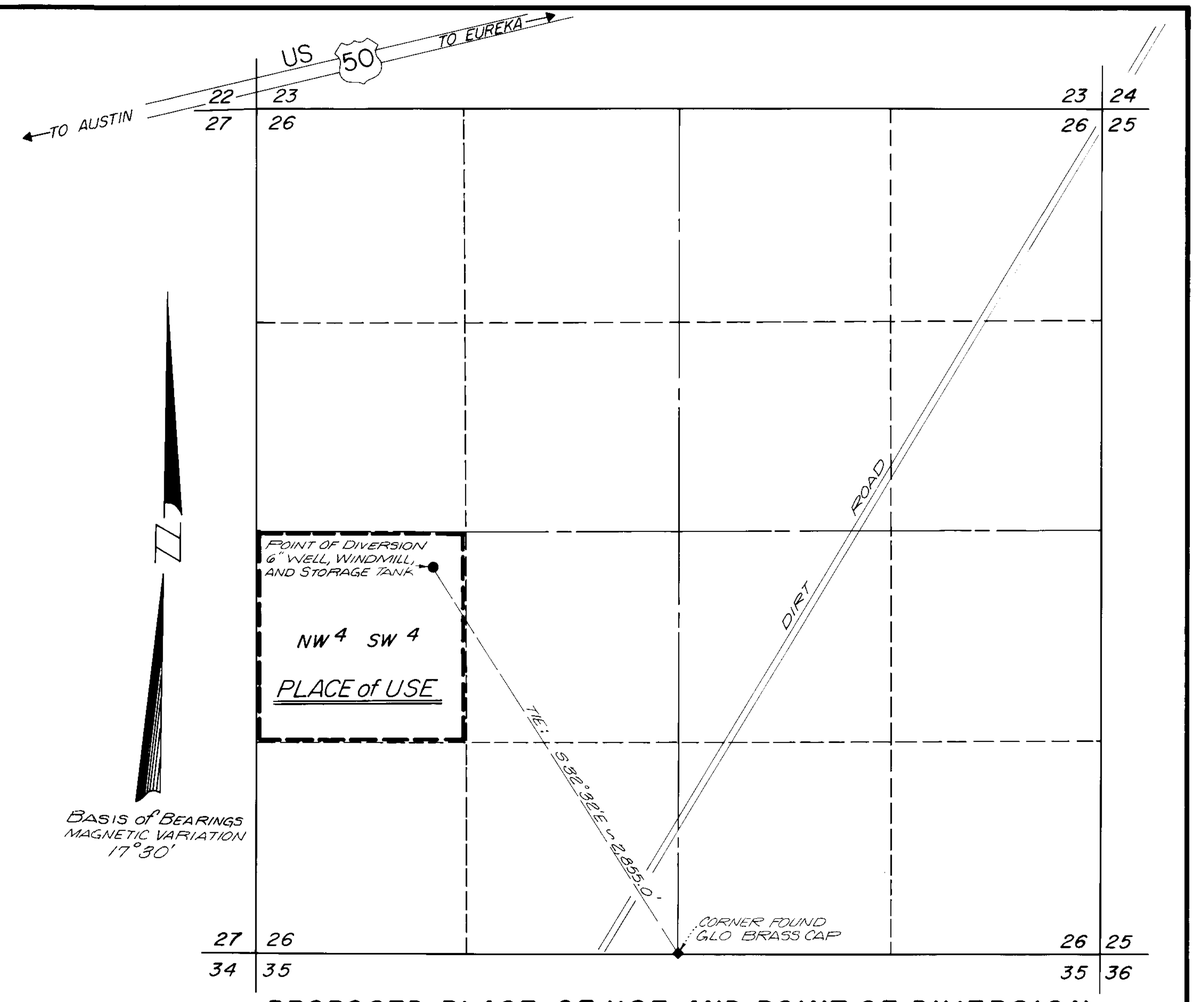

PROPOSED PLACE OF USE AND POINT OF DIVERSION

Section 26, Township 19 North, Range 48 East, M.D.M.

SCALE 1"=500'

0 250 500 1000 2000 3000

STATE OF NEVADA }
COUNTY of WASHOE } SS.

I, E.P. Osgood, being first duly sworn, depose and say that this map consisting of one sheet, has been correctly drawn to the designated scale from field notes of a survey made by me, or under my supervision and direction, between the 18 day of July, and the 19 day of July 1984; that it truly and correctly represents the proposed location and extent of the works used to divert water from underground source, in EUREKA County, by Daniel H. Russell, for Stockwatering purposes; that the point of diversion, the location and size of the diverting channel or other conduit, the place and manner of use, and the location and names of all other works or streams which are crossed by or connected with the said works, are fully and correctly designated thereon.

E.P. Osgood Jr.
E.P. Osgood STATE WATER Rights Surveyor No 294

Subscribed and sworn to before me this 23rd day of August, 1984.

Notary Public in and for Washoe Co. NEVADA

'84 AUG 24 AM 2[illegible]

TATE [illegible]

BASIS OF BEARINGS

North line of the NW 4 of Section 28, T19N, R49E, M.D.M. bears N 89°52' W as shown on G.L.O. Plat.

MAP TO ACCOMPANY APPLICATIONS TO APPROPRIATE WATER FOR STOCKWATERING BY

DANIEL H. RUSSELL

FROM UNDERGROUND SOURCES
EUREKA COUNTY NEVADA

FILED NOV 13 1984 [illegible] OFFICE

Prepared By: Osgood Engineers Inc. • Reno, Nevada

48335 48334